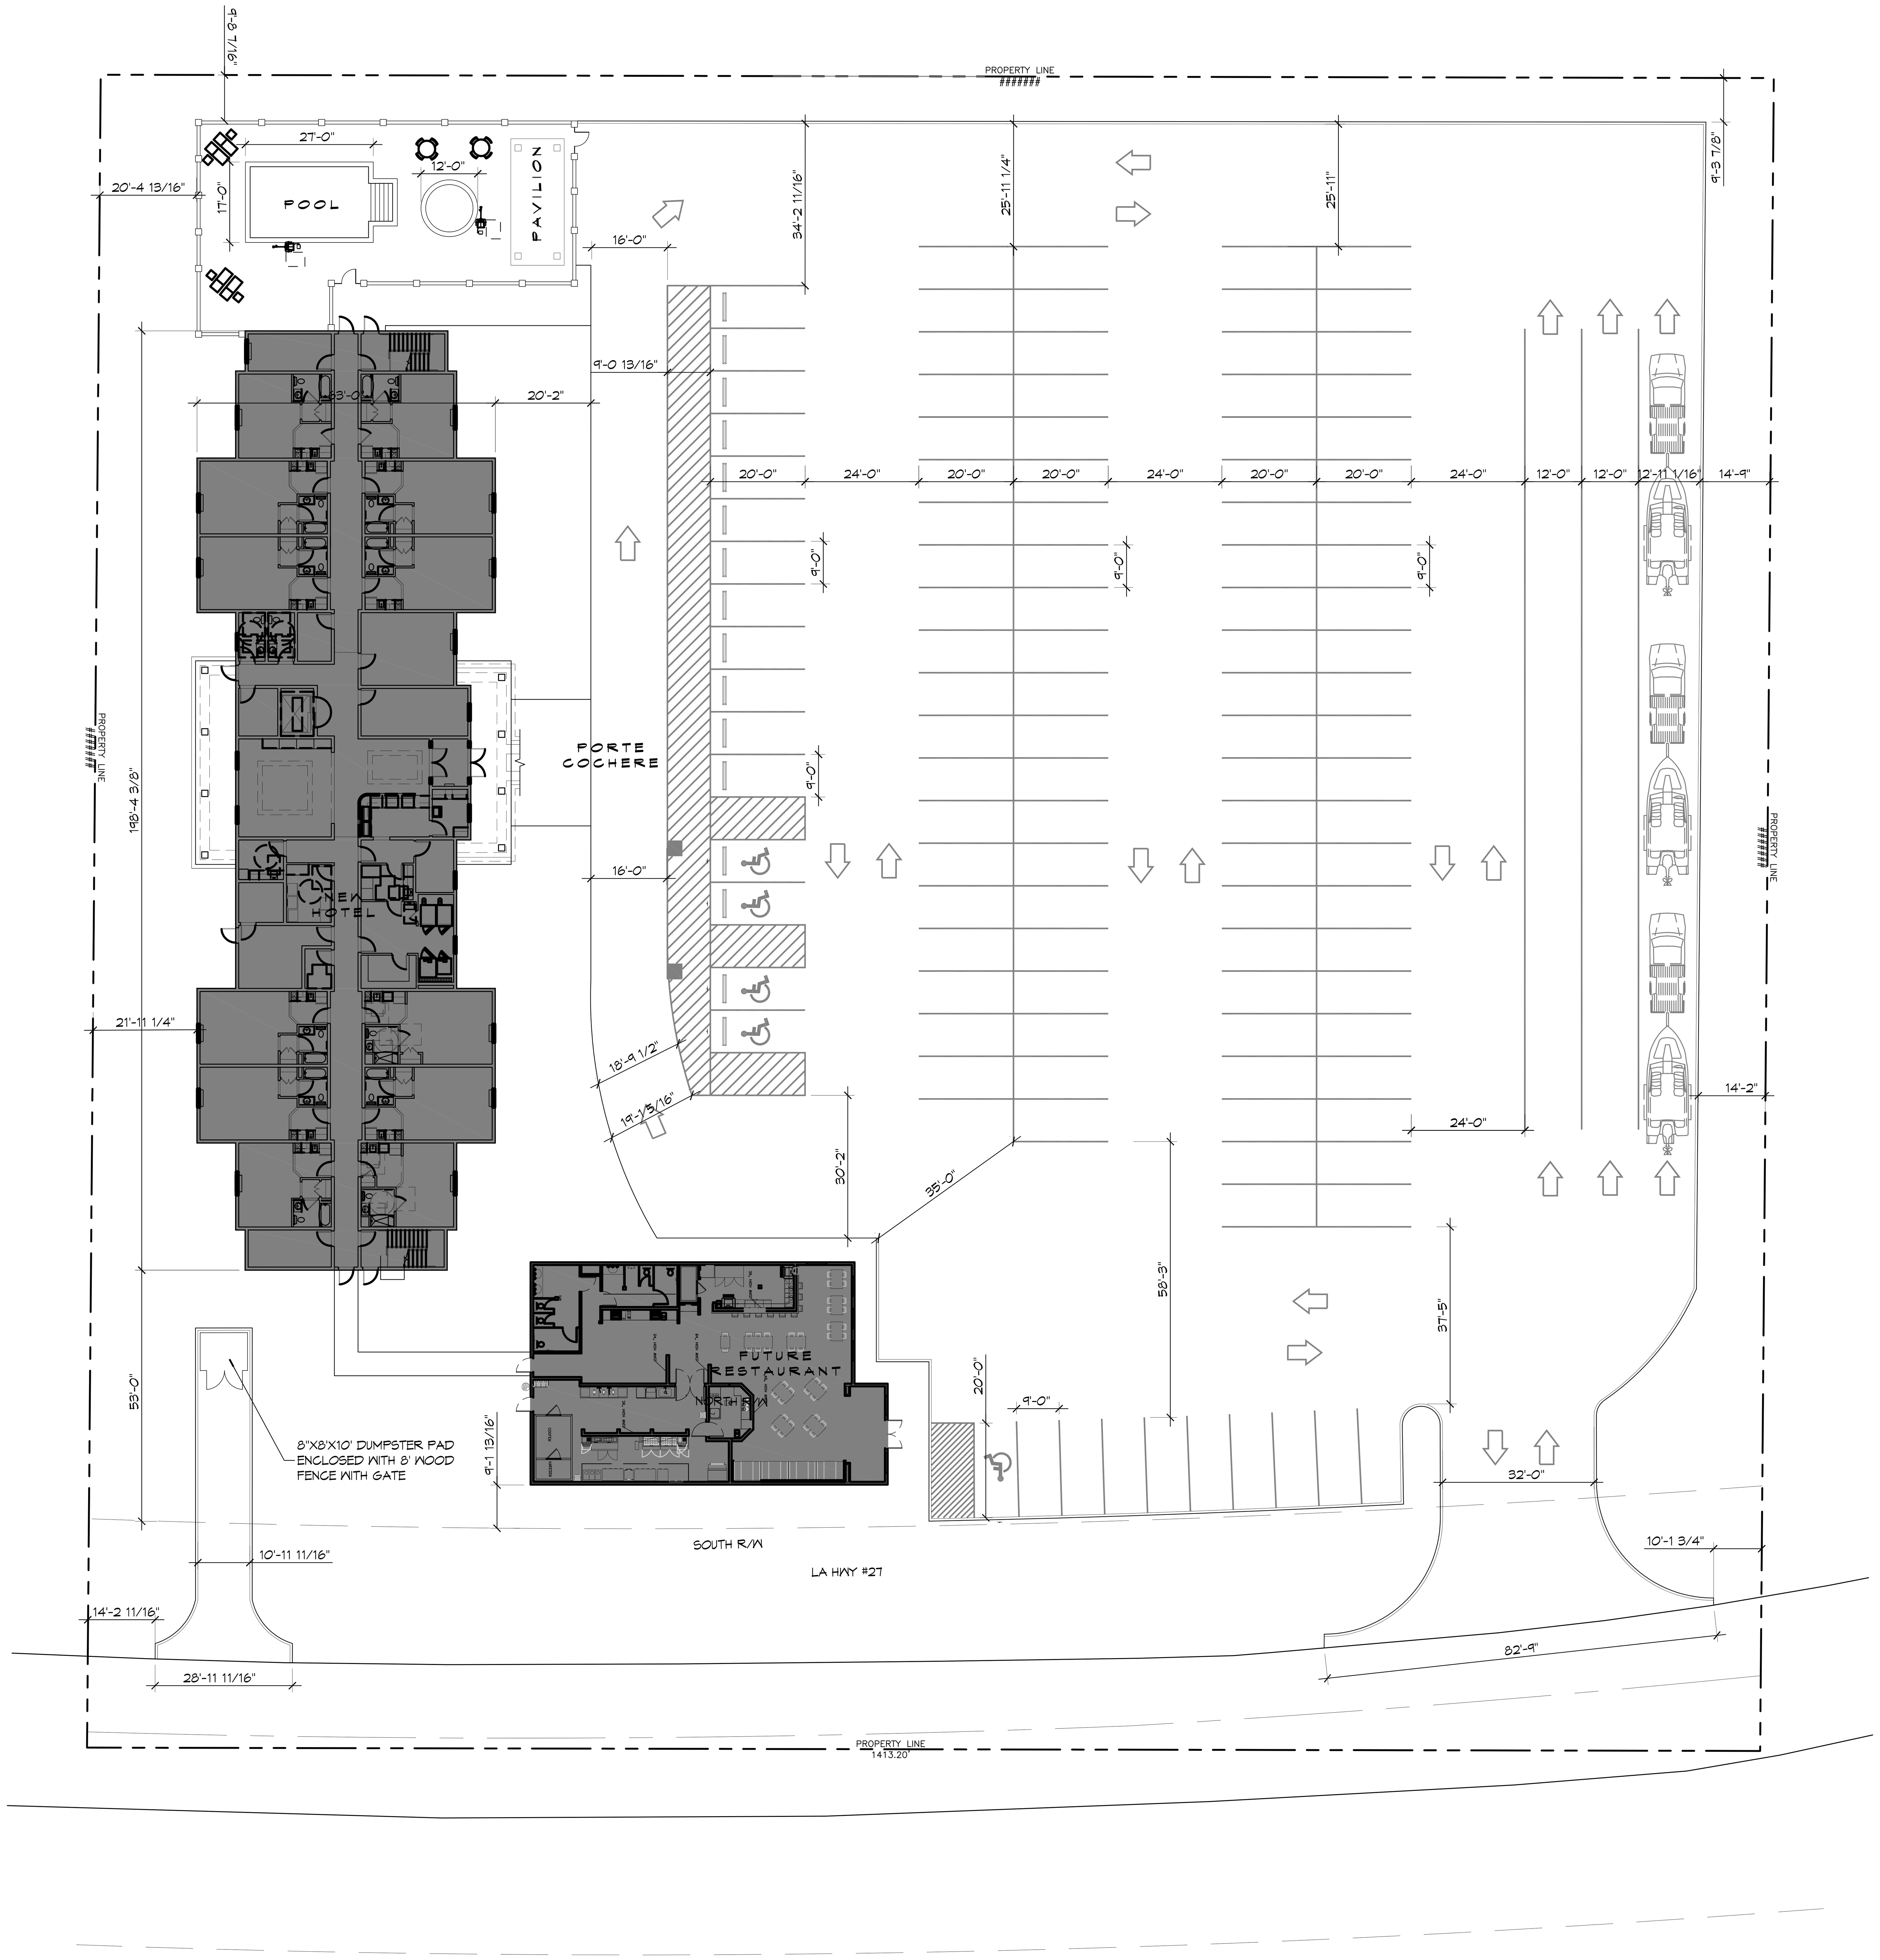

1 SITE PLAN - SCHEME A

SCALE: 1" = 20'

PARKING STATISTICS

PARKING REQUIREMENTS

GUEST ROOM COUNT
- 100 ROOMS

PARKING COUNT REQUIREMENT
- 1 PARKING SPACE PER GUEST ROOM

MINIMUM REQUIRED PARKING SPACE COUNT
- 100 SPACES

PARKING SPACES PROVIDED
- 113 SPACES *(INCLUDING ACCESSIBLE SPACES)*

ACCESSIBILITY REQUIREMENTS

PER 2010 ADA STANDARDS FOR ACCESSIBLE DESIGN
TABLE 208.2 GUEST ROOMS WITH MOBILITY FEATURES

SPACES PROVIDED	ACCESSIBLE PARKING SPACES
101 - 150	5

DAMMON ENGINEERING, INC.
LOUISIANA & MISSISSIPPI
Chief Engineer: Brian Mistich, PE
554 Old Spanish Trail
Slidell, LA 70458
www.dammonengineering.com
info@dammonengineering.com
PH: 985.649.5832 F: 985.641.5950

REVISIONS		
#	DESCRIPTION	DATE

SEAL:

SPORTSMAN'S LODGE

LOT #7 LA HWY 27
HACKBERRY, LA 70645

JOB No:	2265	DATE:	NOVEMBER, 2015
DRAWN BY:	JTL	CHECKED BY:	GKD

SHEET TITLE:
SITE PLAN W/SCHEME A FLOOR PLAN (ONE BLDG.) WITH BOAT PARKING

DRAWING NUMBER:
C101