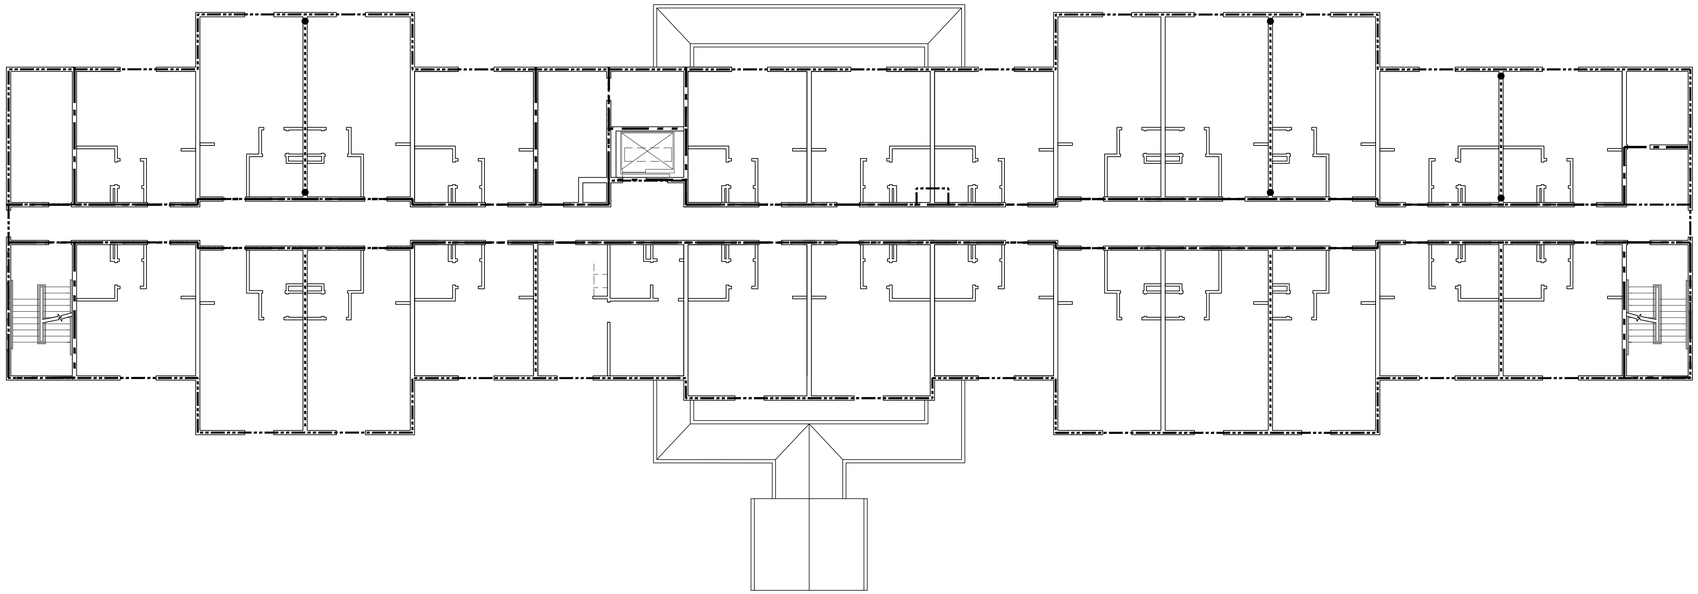

2 BEARING AND SHEAR WALL PLANS - LEVELS 2&3

SCALE: 3/32" = 1'

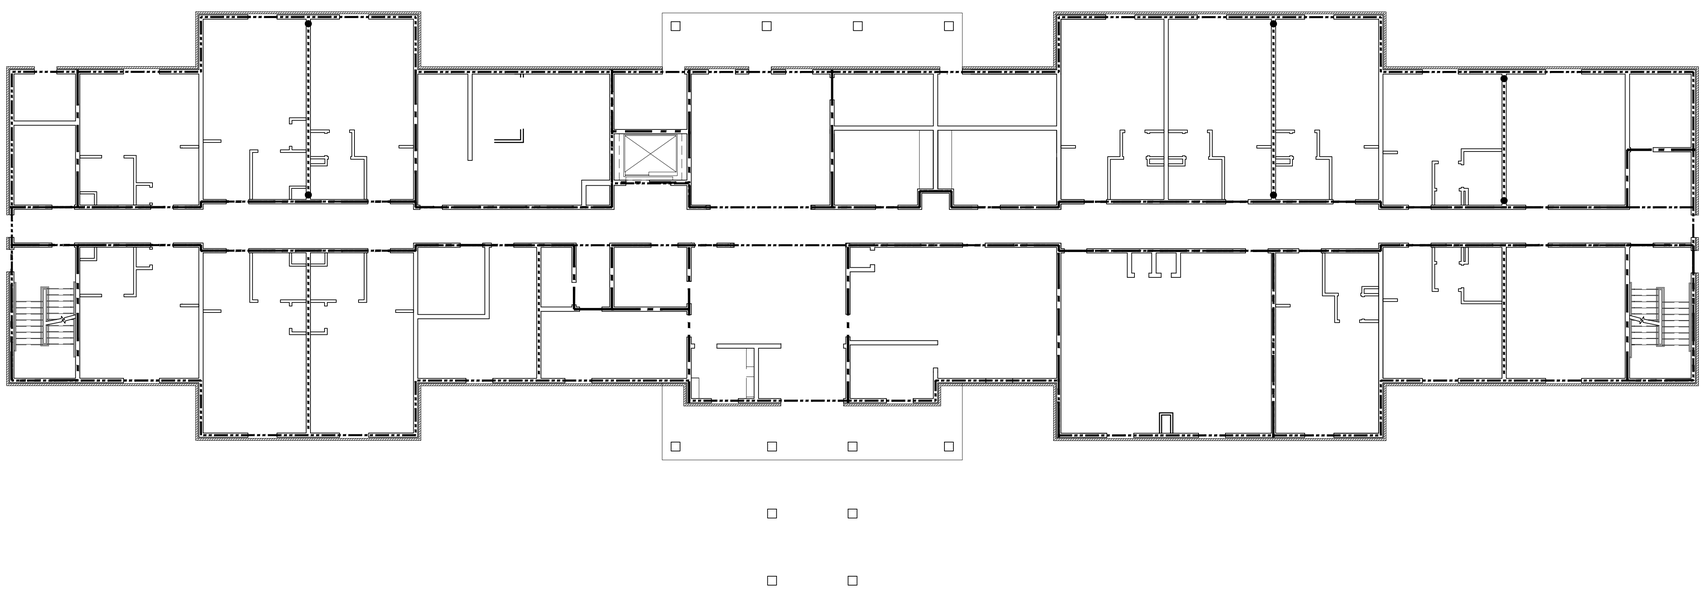

1 BEARING AND SHEAR WALL PLANS - LEVEL 1

SCALE: 3/32" = 1'

LEGEND

- BEARING WALL
- SHEAR WALL
- PROVIDE TRIPLE STUDS AT THESE LOCATIONS

GENERAL SHEET NOTES

1. SEE SHEET S601 - TYPICAL CONNECTION DETAILS, SCHEDULES, AND NOTES FOR TYPICAL SHEET WALL CONSTRUCTION AND NAILING PATTERN.

DAMMON ENGINEERING, INC.
LOUISIANA & MISSISSIPPI
www.dammonengineering.com
info@dammonengineering.com
PH: 985.649.5832 F: 985.641.5950
Chief Engineer: Brian Mistich, PE
554 Old Spanish Trail
Slidell, LA 70458

#	DESCRIPTION	DATE
	REVISIONS	

SEAL:

PRELIMINARY NOT FOR CONSTRUCTION



JOB No: 2265 | DATE: FEBRUARY, 2016
DRAWN BY: CKD/WHM | CHECKED BY: CKD

THIS DRAWING IS AN INSTRUMENT OF SERVICE AND IS THE PROPERTY OF DAMMON ENGINEERING, INC. AND MUST BE RETURNED UPON REQUEST. THE PROPERTY OF DAMMON ENGINEERING, INC. AND MUST REMAIN THE PROPERTY OF DAMMON ENGINEERING, INC. 

SHEET TITLE:
SHEAR AND BEARING WALL LAYOUTS

DRAWING NUMBER:
S103

SHEET No: 8 of -