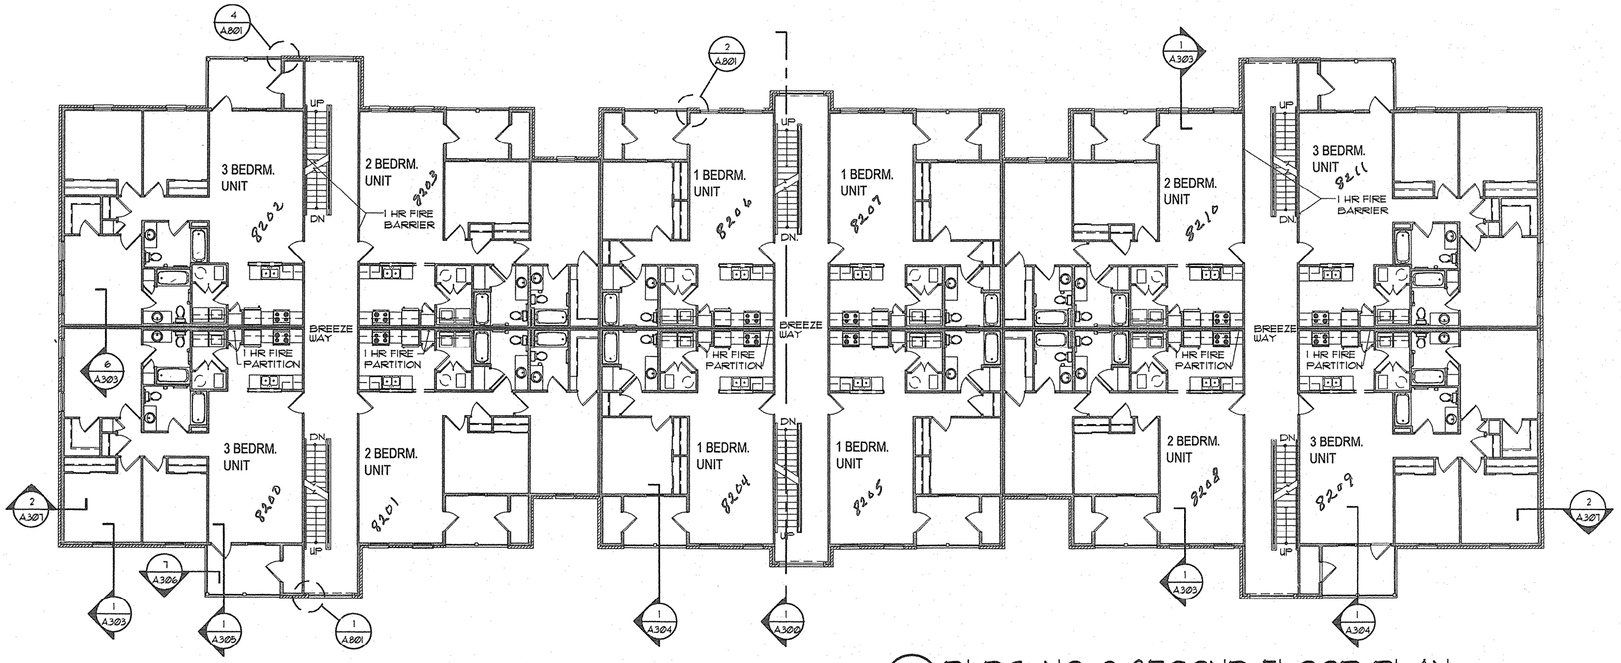

2 A.107 BLDG. NO. 8 SECOND FLOOR PLAN
SCALE: 3/32" = 1'-0"

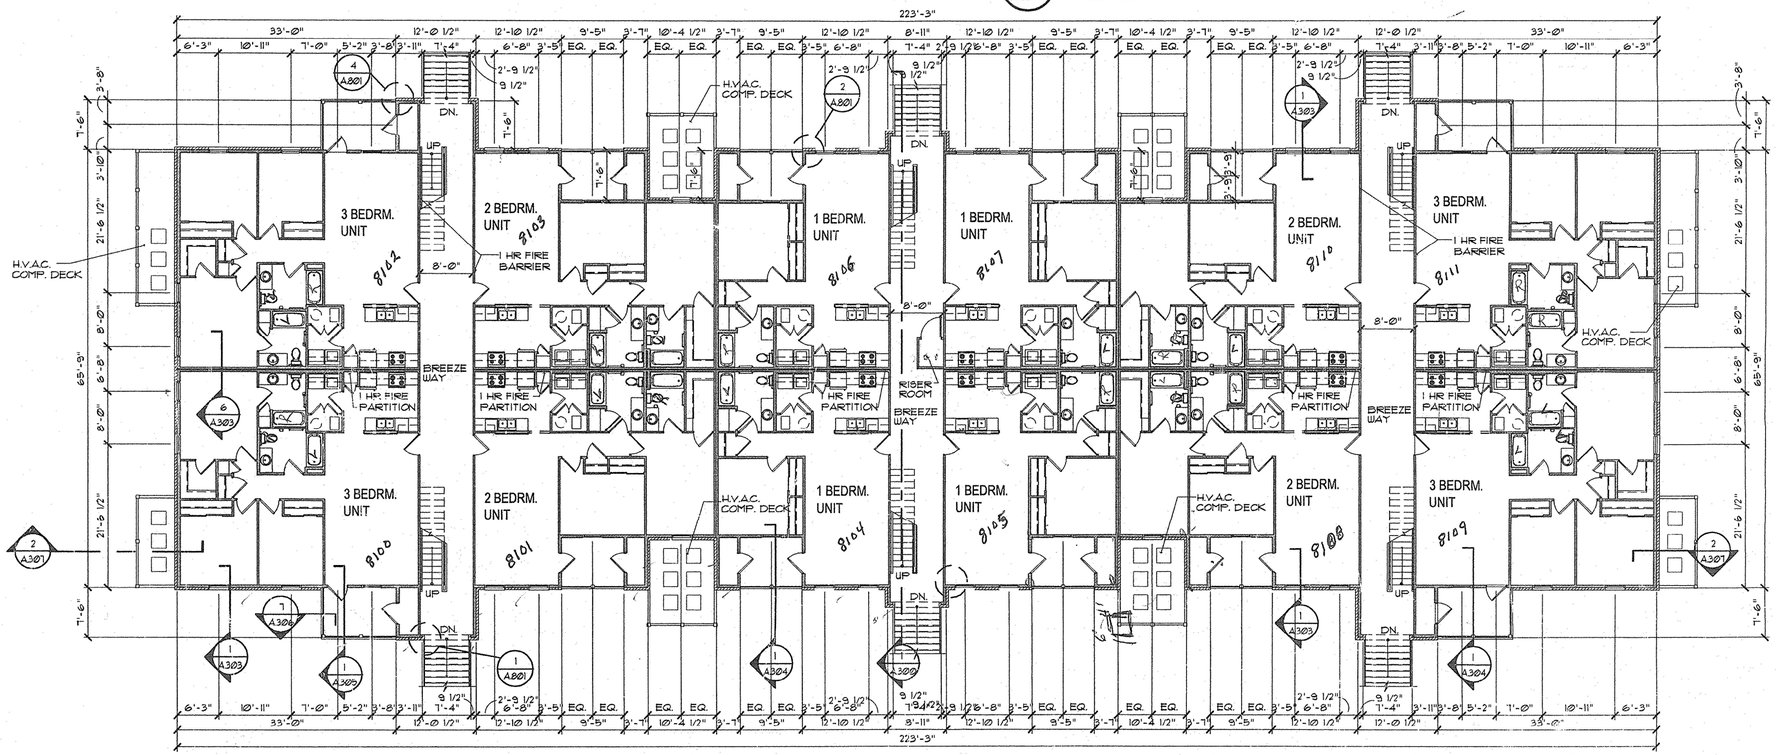

1 A.107 BLDG. NO. 8 FIRST FLOOR PLAN
SCALE: 3/32" = 1'-0"

HERMAN & KITTLE PROPERTIES, INC.
500 East 96th Street, Suite 300
Indianapolis, IN 46240
317.846.3111
www.hermankittle.com

COPYRIGHT & OWNERSHIP OF DOCUMENTS

THIS DOCUMENT IS AN INSTRUMENT OF SERVICE AND IS THE SOLE PROPERTY OF HERMAN AND KITTLE PROPERTIES, INC. ALL INFORMATION CONTAINED HEREIN IS CONFIDENTIAL. ITS SUBMISSION AND DISTRIBUTION TO OTHER PARTIES IS NOT TO BE CONSTRUED AS PUBLICATION IN ANY MANNER WHICH WOULD DEPRIVE OR DIMINISH INTELLECTUAL PROPERTY RIGHTS OR OTHER RESERVED RIGHTS. ALL INFORMATION CONTAINED HEREIN CONSTITUTES THE ORIGINAL AND UNPUBLISHED WORK OF HERMAN AND KITTLE PROPERTIES, INC. AND THE SAME MAY NOT BE USED, REPRODUCED, REPRESENTED OR THE RESULTING BUILDING OR BUILDINGS ARE BE DUPLICATED, COPIED, CONVERTED, TRANSMITTED, DISTRIBUTED OR MADE AVAILABLE FOR VISUAL OR ELECTRONIC REPRODUCTION WITHOUT THE SPECIFIC AND PRIOR WRITTEN CONSENT OF HERMAN AND KITTLE PROPERTIES, INC.

© COPYRIGHT 2011 HERMAN AND KITTLE PROPERTIES, INC.

SEAL

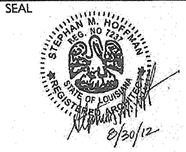

PROJECT TITLE

PHASE 2
CANTERBURY HOUSE APARTMENTS
SPARTAN DRIVE
SLIDELL, LOUISIANA

SHEET TITLE

BUILDING NUMBER 8 FLOOR PLANS

ISSUED FOR:	DATE
ISSUED FOR CONSTRUCTION	08-30-2012

REVISIONS

MARK	DESCRIPTION	DATE

DO NOT SCALE PRINTS - USE FIGURED DIMENSIONS ONLY

JOB NO.
08-005

SHEET NUMBER
A.107