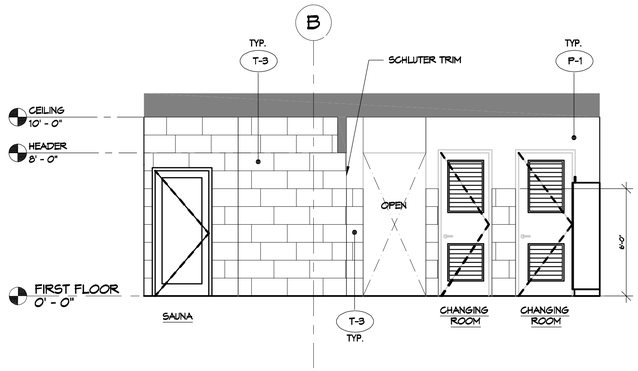

E1 INTERIOR ELEVATION AT WOMEN'S LOCKER ROOM
SCALE 1/4" = 1'-0"

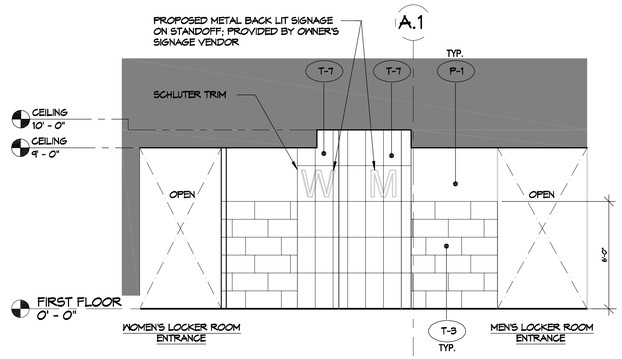

E4 INTERIOR ELEVATION AT LOCKERS ENTRANCE
SCALE 1/4" = 1'-0"

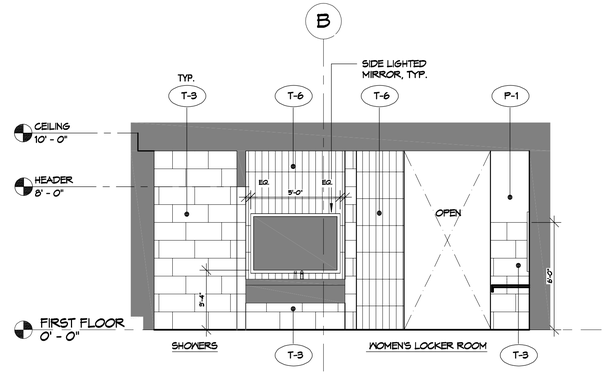

E6 INTERIOR ELEVATION AT WOMEN'S LOCKER ROOM
SCALE 1/4" = 1'-0"

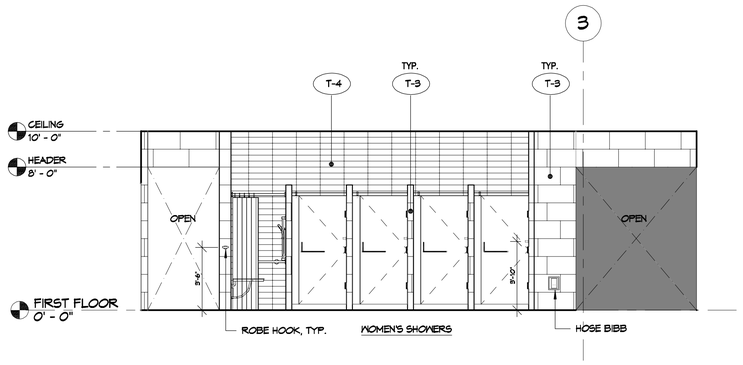

C1 INTERIOR ELEVATION AT WOMEN'S LOCKER ROOM
SCALE 1/4" = 1'-0"

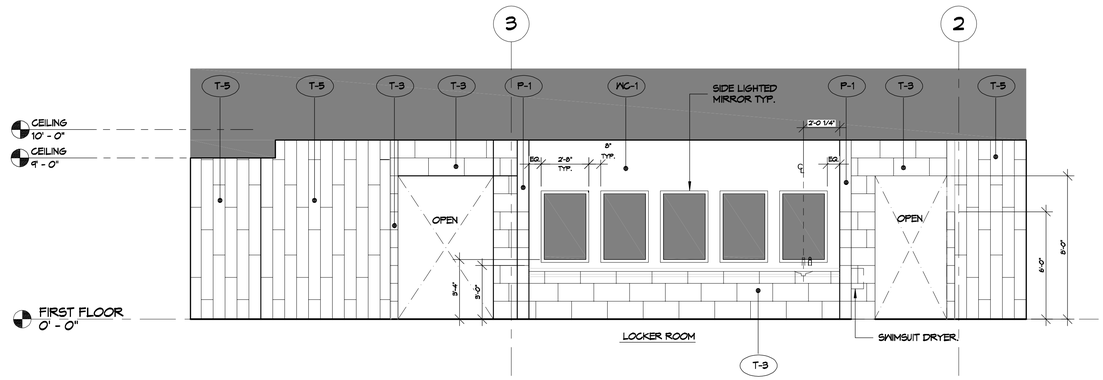

C4 INTERIOR ELEVATION AT WOMEN'S LOCKER ROOM
SCALE 1/4" = 1'-0"

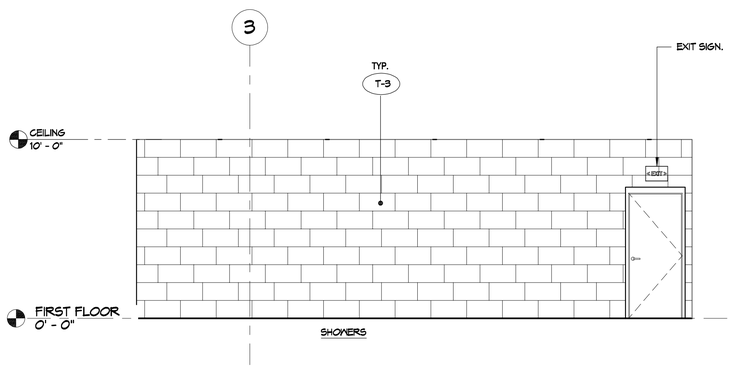

A1 INTERIOR ELEVATION AT WOMEN'S LOCKER ROOM
SCALE 1/4" = 1'-0"

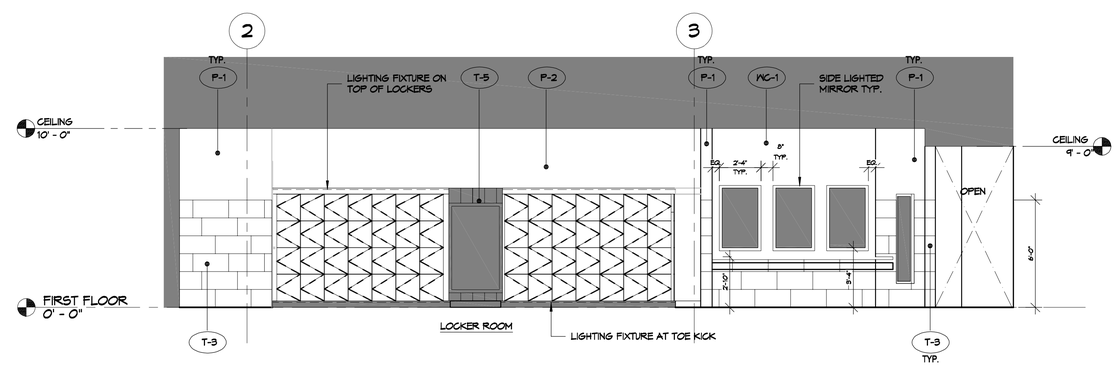

A4 INTERIOR ELEVATION AT WOMEN'S LOCKER ROOM
SCALE 1/4" = 1'-0"

DAMMON ENGINEERING, INC.
LOUISIANA & MISSISSIPPI
www.dammonengineering.com
info@dammonengineering.com
PH: 985.649.5832
Chief Engineer: Brian Mistich, PE
554 Old Spanish Trail
Slidell, LA 70458

#	DESCRIPTION	DATE
	REVISIONS	

SEAL:

MENS AND WOMENS LOCKER ROOM

CROSSGATES ATHLETIC CLUB

200 NORTH MILITARY ROAD
SLIDELL, LA.

JOB No:	2327	DATE:	10-10-2024
DRAWN BY:	LJP	CHECKED BY:	JMS

The design, drawings and specifications, as instruments of service, is the property of Dammon Engineering, and shall not be used for other projects, or extensions of this project, except by agreement in writing and with appropriate compensation to Dammon Engineering, and shall not be used for other projects, or extensions of this project, by others, except by agreement in writing and with appropriate compensation to Dammon Engineering, and shall not be used for other projects, or extensions of this project, by others, except by agreement in writing and with appropriate compensation to Dammon Engineering.

SHEET TITLE:
INTERIOR ELEVATIONS
WOMENS LOCKER ROOM

DRAWING NUMBER:

A108

SHEET No: 11 of 17

FILE NAME: J:_Commercial\2327 - Cross Gates Athletic\Locker Room Renovations\Working dwgs\A108 - INTERIOR ELEVATIONS.dwg PLOT DATE & TIME: Thursday, October 10, 2024 4:01:47 PM