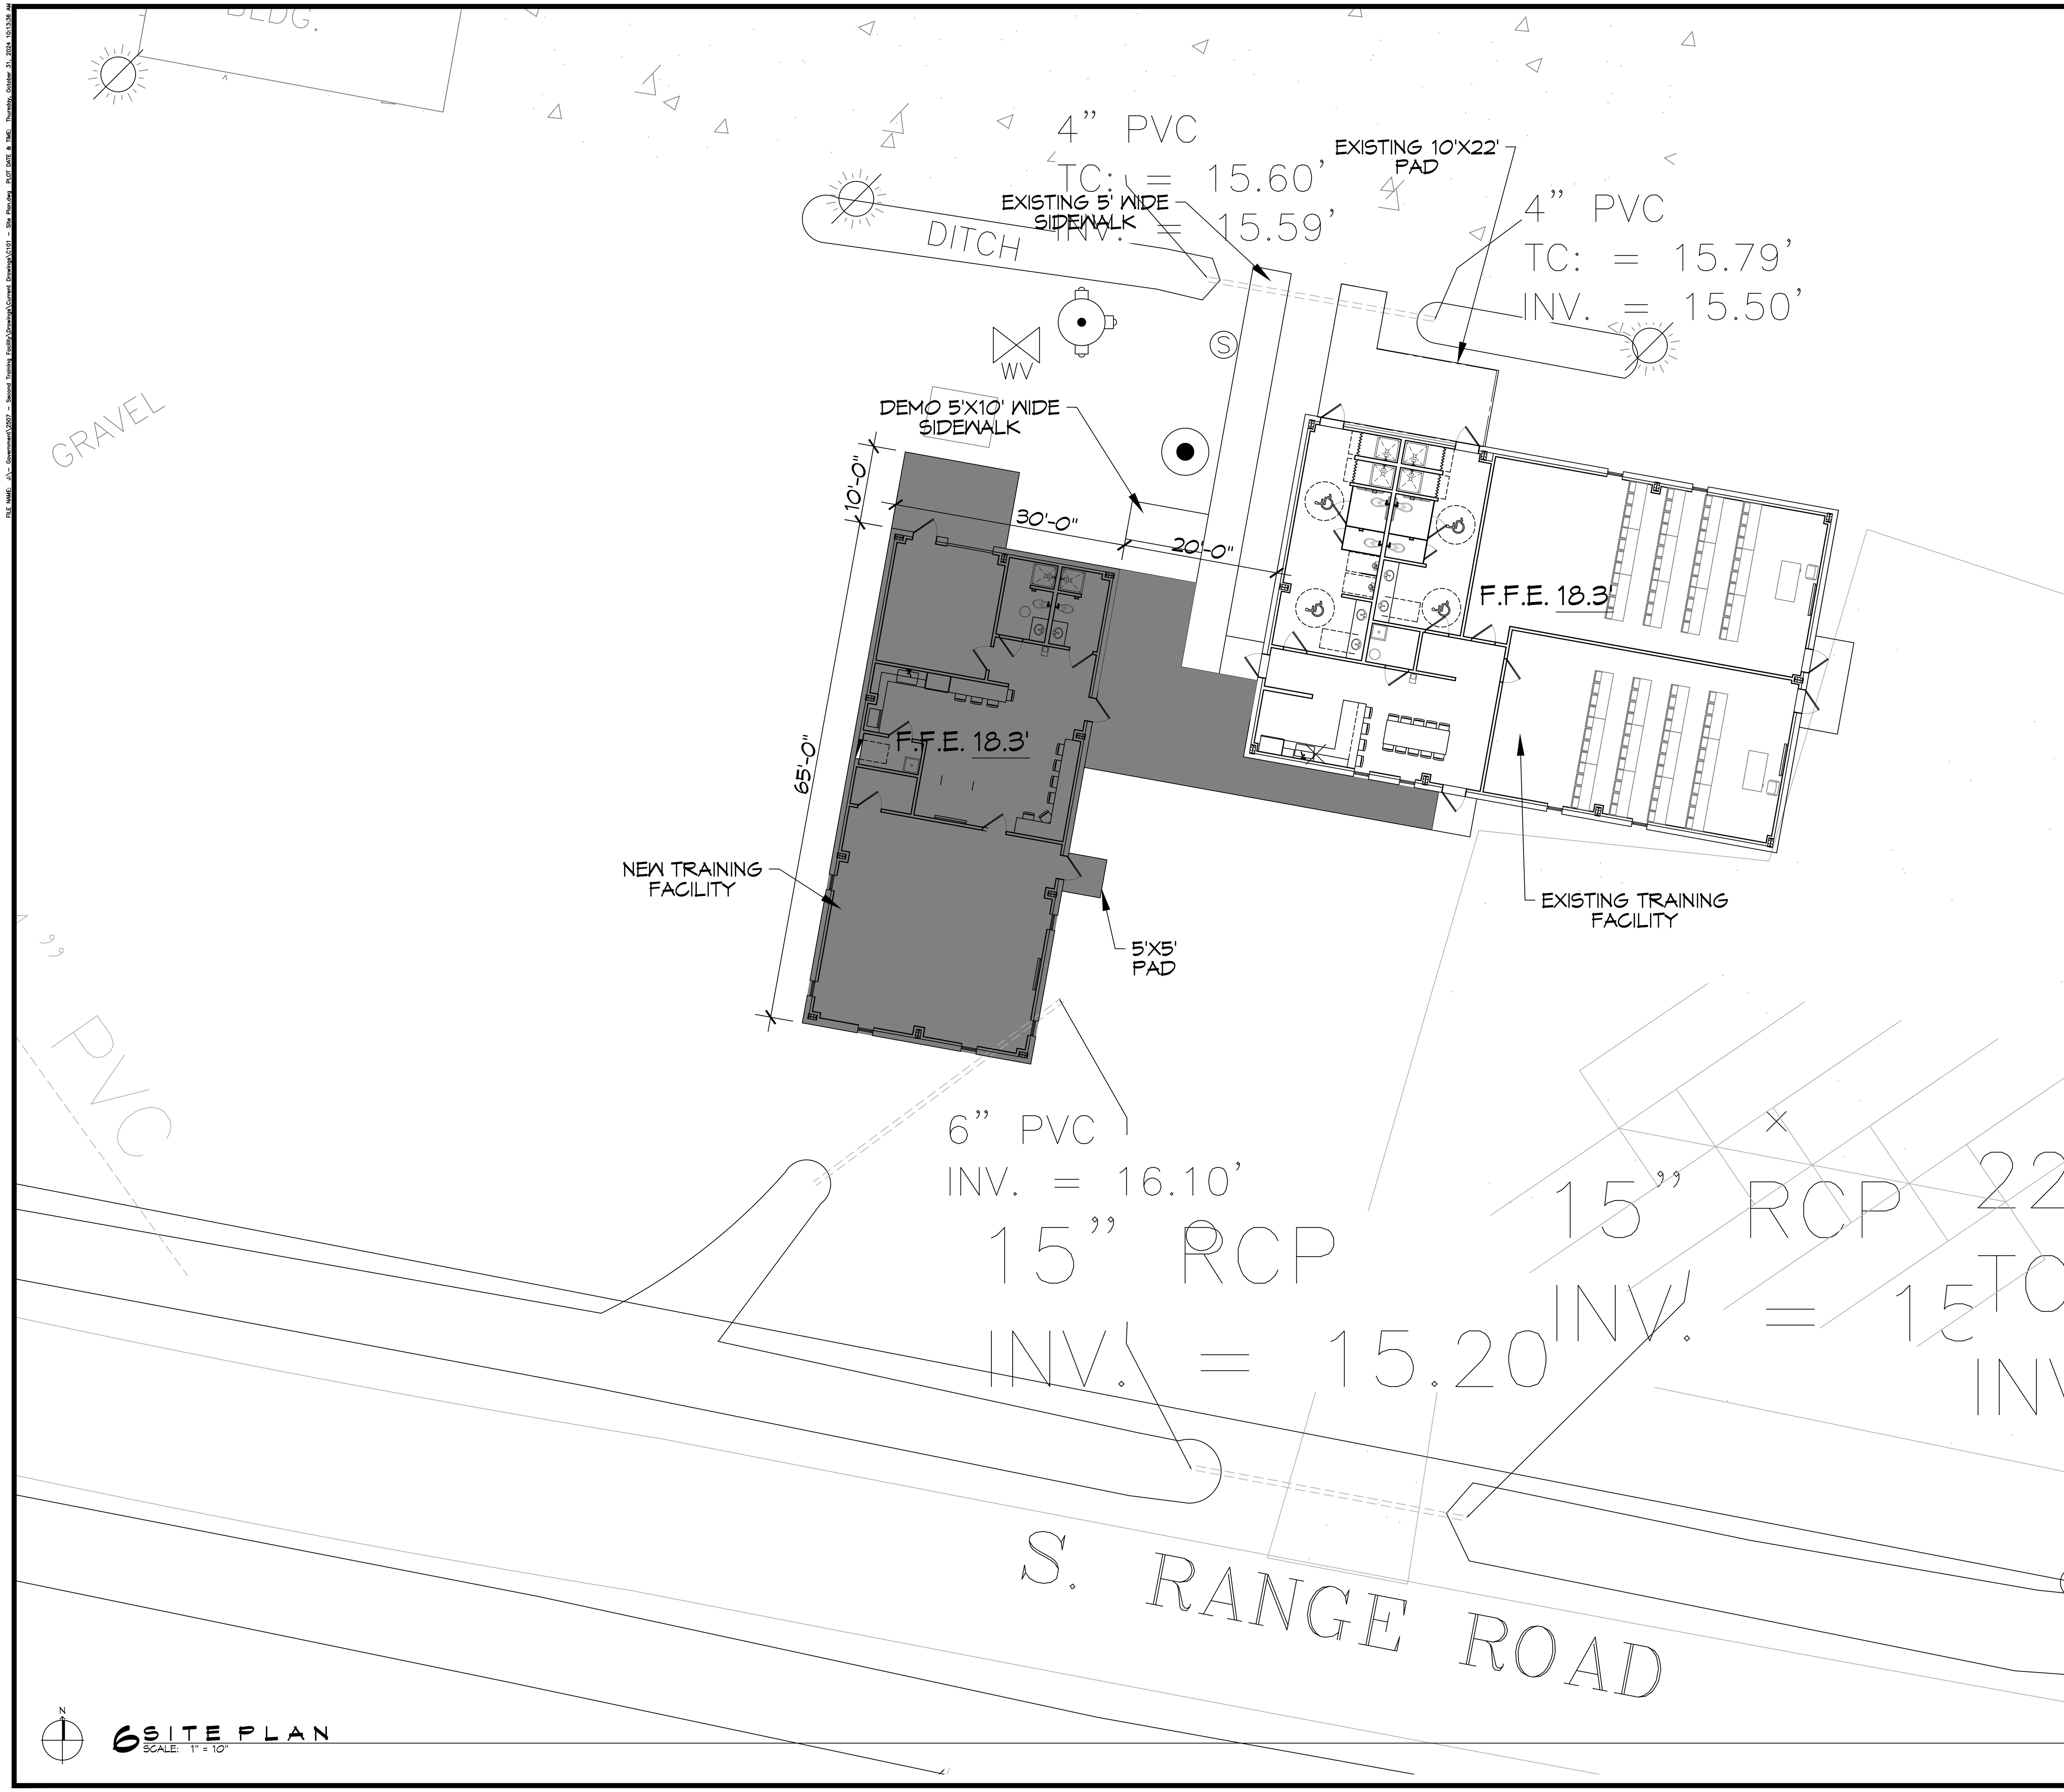

PLANNING

ZONED GOVERNMENT

FLOOD ZONE

ZONE "C"

BUILDING ELEVATION

EXISTING NATURAL GRADE ELEVATION = 17.2'
FINISHED FLOOR ELEVATION = 18.3'

BUILDING

BUILDING SQUARE FOOTAGE 1, 9 5 0 . 0

DAMMON ENGINEERING, INC.
LOUISIANA & MISSISSIPPI
Chief Engineer: Brian Mistich, PE
554 Old Spanish Trail
Slidell, LA 70458
www.dammonengineering.com
info@dammonengineering.com
PH: 985.649.5832

#	DESCRIPTION	REVISIONS	DATE

SEAL:

NEW TRAINING FACILITY
ST. TAMMANY FIRE PROTECTION DISTRICT No. 1

34780 S RANGE ROAD
SLIDELL, LA 70460

JOB No:	2507	DATE:	12-12-2024
DRAWN BY:	CKD	CHECKED BY:	JMS

The above drawings and specifications, designs and arrangements represented thereby are and shall remain the property of Dammon Engineering, and no part thereof shall be copied, disclosed to others, or used in connection with any work or project other than the specific project for which the have been prepared and developed without written consent of Dammon Engineering. Visual contact with these drawings or specifications shall constitute conclusive evidence of acceptance of these restrictions.

SHEET TITLE:
SITE PLAN

DRAWING NUMBER:
C101