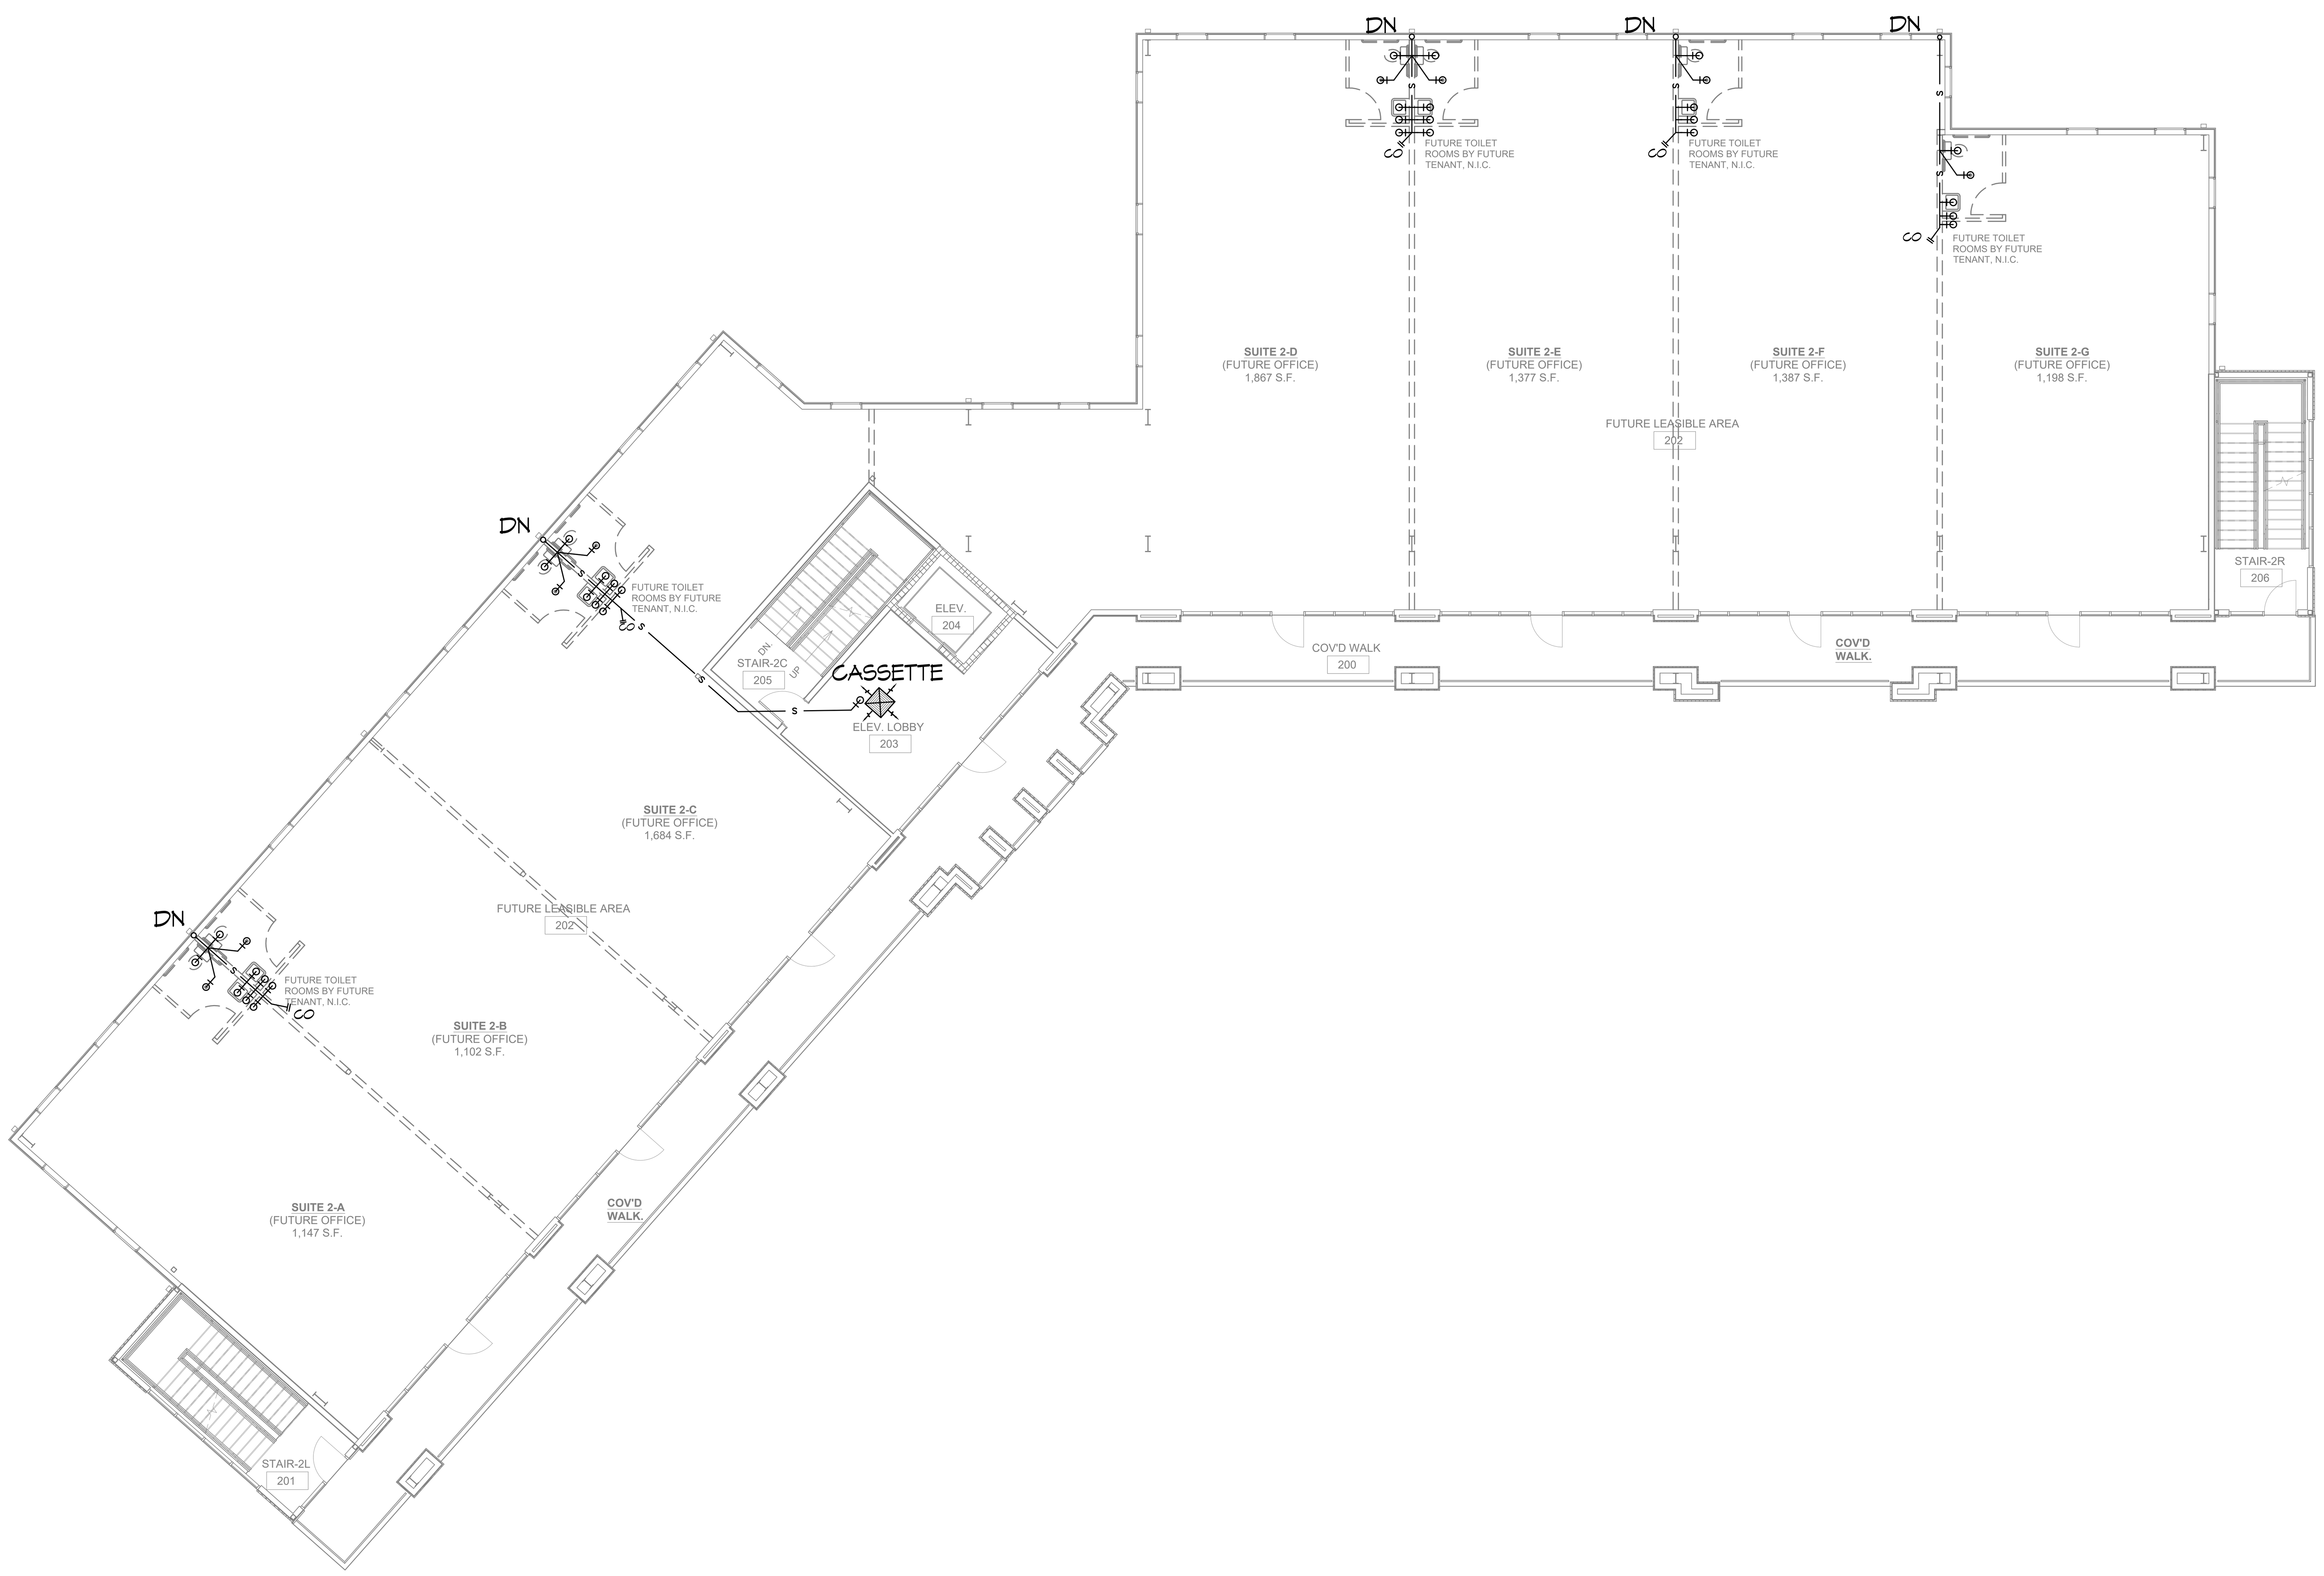

6 SECOND FLOOR PLUMBING PLAN
SCALE: 3/32"=1'-0"

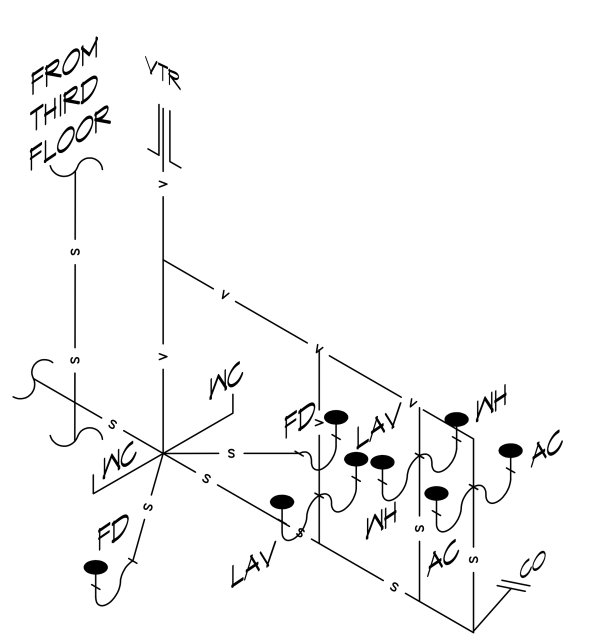

7 #2 A/B RISER
SCALE: N.T.S.

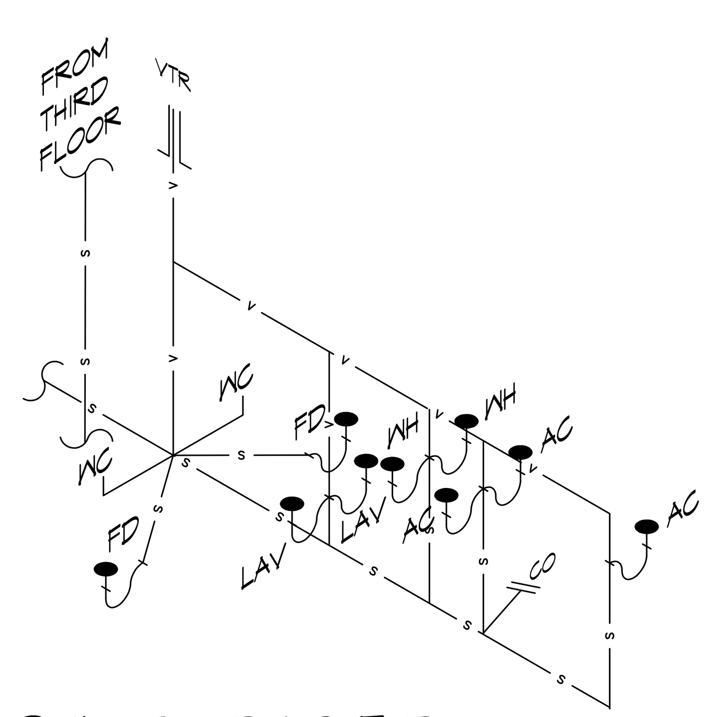

8 #2 C RISER
SCALE: N.T.S.

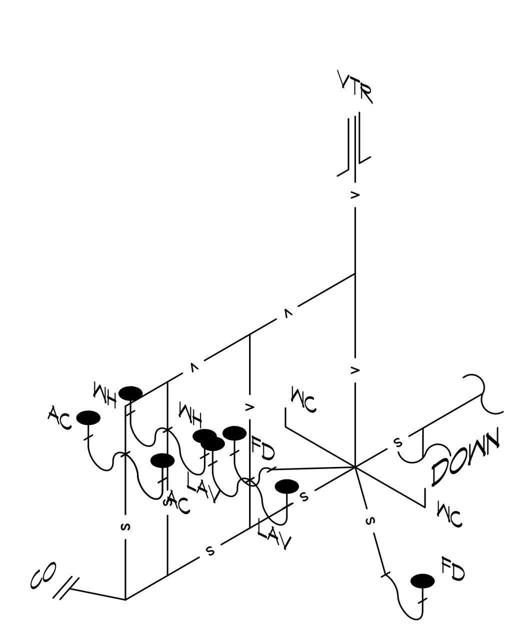

9 #2 D/E RISER
SCALE: N.T.S.

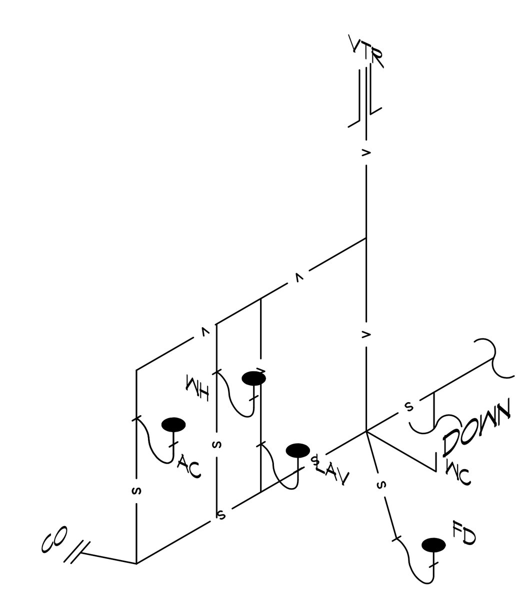

10 #2 F RISER
SCALE: N.T.S.

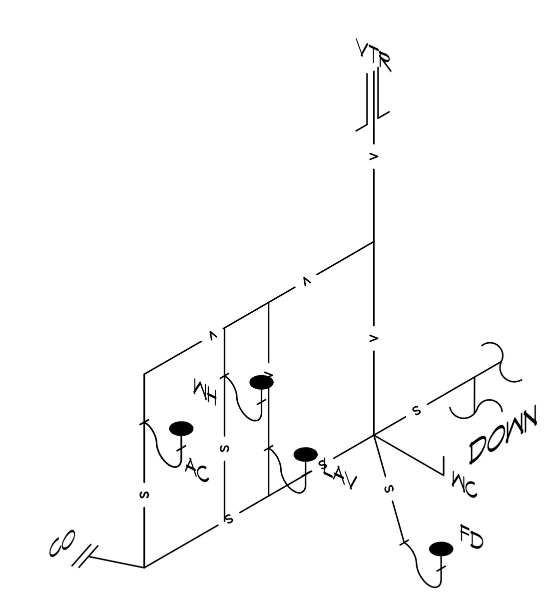

11 #2 F/G RISER
SCALE: N.T.S.

DAMMON
ENGINEERING, INC.
LOUISIANA & MISSISSIPPI
Chief Engineer: Brian Mistich, PE
554 Old Spanish Trail
Slidell, LA 70458
www.dammonengineering.com
info@dammonengineering.com
PH: 985.649.5832

#	DESCRIPTION	REVISIONS	DATE

SEAL:

MIXED USE DEVELOPMENT

I-10 SOUTH SERVICE ROAD
METAIRIE LOUISIANA

JOB No:		DATE:	01-27-2025
DRAWN BY:	CKD	CHECKED BY:	BAM

The above drawings and specifications, designs and arrangements represented th… and shall remain the property of Dammon Engineering, and no part thereof shall b… disclosed to others, or used in connection with any work or project other than th… project for which the have been prepared and developed without written c… Dammon Engineering. Visual contact with these drawings or specifications shall c… conclusive evidence of acceptance of these restric…

SHEET TITLE:
SECOND FLOOR PLUMBING PLAN AND RISER DIAGRAM

DRAWING NUMBER:
P102