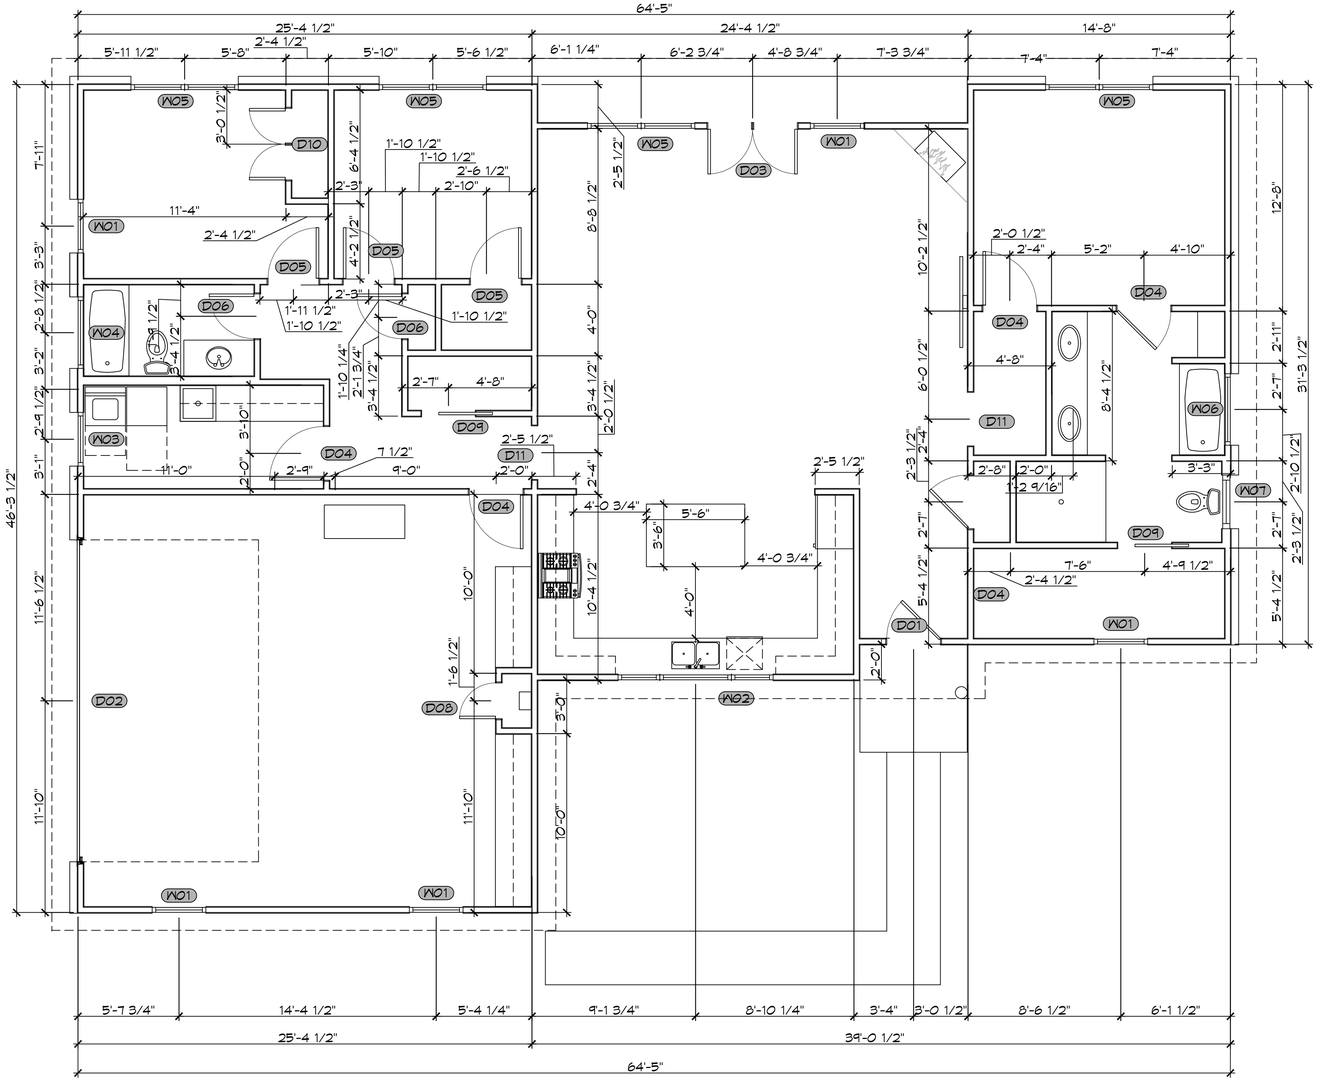

7 FLOOR PLAN

SCALE: 3/16" = 1'-0"

WINDOW SCHEDULE

MK	WIDTH	HEIGHT	FRAME MAT	NOTES
W01	3'-0"	6'-0"	VINYL	WINDOW INSULATED
W02	8'-0"	4'-0"	VINYL	LEFT/RIGHT HANDED VINYL SLIDING WINDOW WITH FIXED CENTER PANE
W03	3'-0"	4'-0"	VINYL	FIXED WINDOW INSULATED
W04	4'-0"	2'-0"	VINYL	FIXED WINDOW INSULATED
W05	(2)3'-0"	6'-0"	VINYL	WINDOW INSULATED
W06	4'-0"	1'-0"	VINYL	INSULATED TRANSOM WINDOW
W07	3'-0"	4'-0"	VINYL	INSULATED FROSTED FIXED WINDOW
W08	2'-0"	2'-0"	VINYL	INSULATED FIXED WINDOW
W09	3'-0"	4'-0"	VINYL	WINDOW INSULATED

NOTE: OWNER TO PICK ALL WINDOW STYLES AND COLORS

DOOR SCHEDULE

MK	WIDTH	HEIGHT	THK	DOOR MAT	FRAME MAT	NOTES
D01	4'-0"	8'-0"	1-3/4"	MTL	WOOD	EXTERIOR DOOR WITH SIDE ONE GLASS SIDE LITE
D02	18'-0"	8'-0"	1-3/4"	MTL	WOOD	2 CAR GARAGE DOOR
D03	(2)2'-8"	8'-0"	1-3/4"	MTL	WOOD	EXTERIOR DOUBLE FRENCH DOORS
D04	3'-0"	6'-8"	1-3/4"	WOOD	WOOD	INTERIOR DOOR
D05	2'-10"	6'-8"	1-3/4"	WOOD	WOOD	INTERIOR DOOR
D06	2'-6"	6'-8"	1-3/4"	WOOD	WOOD	INTERIOR DOOR
D07	N/A	N/A	N/A	N/A	N/A	N/A
D08	2'-0"	6'-8"	1-3/4"	WOOD	WOOD	INTERIOR DOOR
D09	3'-0"	6'-8"	1-3/4"	WOOD	WOOD	INTERIOR POCKET DOOR
D10	(2)2'-0"	6'-8"	1-3/4"	WOOD	WOOD	INTERIOR FRENCH DOOR
D11	3'-0"	8'-0"	1-3/4"	-	-	CASED OPENING

NOTE: OWNER TO PICK ALL DOOR STYLES AND COLORS

SQUARE FEET

LIVING	1720
FRONT PORCH	36
REAR PORCH	62
GARAGE	575
TOTAL SQ. FT.	2393

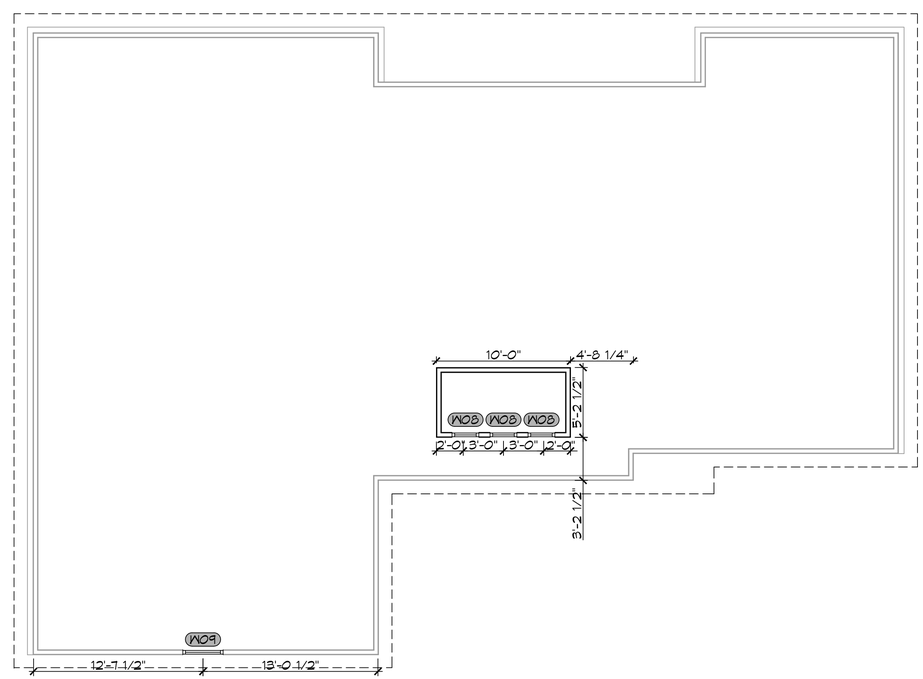

8 DORMER PLAN

SCALE: 3/16" = 1'-0"

DAMMON ENGINEERING, INC.
LOUISIANA & MISSISSIPPI
www.dammoneningeering.com
info@dammoneningeering.com
PH: 985.649.5832
Chief Engineer: Brian Mistich, PE
5547 Highway 311 Suite 1
Sidell, LA 70458

#	DESCRIPTION	DATE

REVISIONS

SEAL:

HOUSE PLAN

BRIAN AND JANET MISTICH

LOT -
SUDELL, LA. 70460

JOB No:
DATE: 03-19-2025
SCALE:
DRAWN BY:
CHECKED BY: CKD

THIS DRAWING IS THE PROPERTY OF DAMMON ENGINEERING, INC. AND MUST BE RETURNED UPON REQUEST. THIS DRAWING MAY NOT BE REPRODUCED IN WHOLE OR IN PART WITHOUT WRITTEN PERMISSION OF DAMMON ENGINEERING, INC. 

SHEET TITLE:
FLOOR PLAN AND DORMER PLAN

DRAWING NUMBER:

A101

SHEET No: 7 of 11