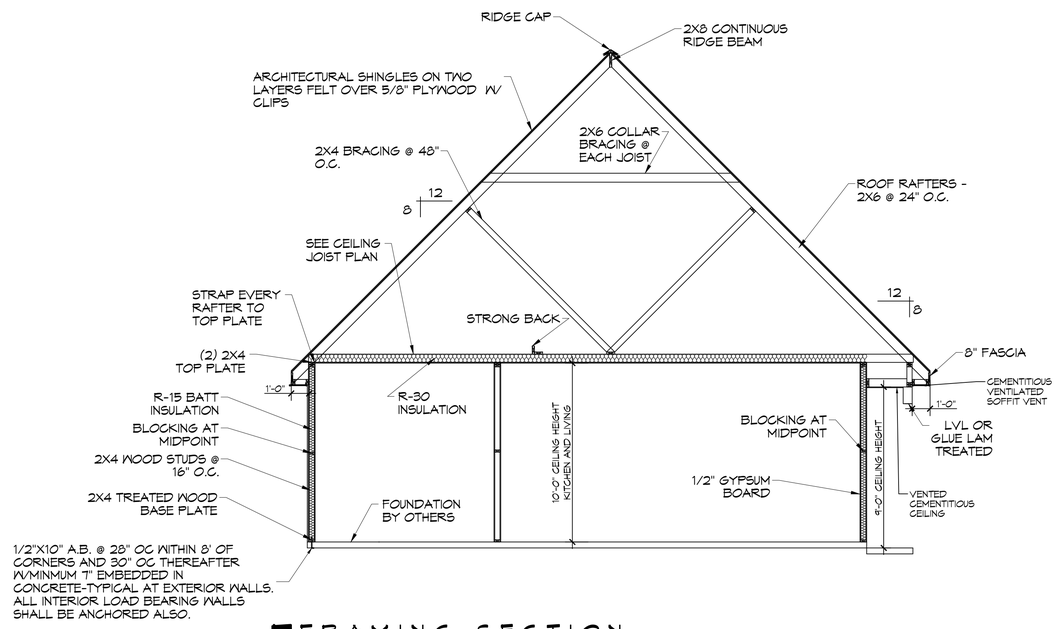

5 FRAMING SECTION

SCALE: 1/4"= 1'-0"

DAMMON ENGINEERING, INC.
LOUISIANA & MISSISSIPPI
www.dammonengineering.com
info@dammonengineering.com
PH: 985.649.5832

Chief Engineer: Brian Mistich, PE
5544 Lost Spur Trail
Slidell, LA 70458

#	DESCRIPTION	DATE

REVISIONS

SEAL:

STATE OF LOUISIANA
BRIAN A. MISTICH
License No. 30187
PROFESSIONAL ENGINEER

HOUSE PLAN

BRIAN AND JANET MISTICH

21444 MILLAR STREET
ABITA SPRINGS, LA 70420

JOB No:
DATE: 07-09-2025
DRAWN BY: SCM
CHECKED BY: CKD

These plans remain the property of Dammon Engineering, Inc. Reproduction or use of these plans without written consent is prohibited. Any violation will be prosecuted to the fullest extent of the law. Dammon Engineering, Inc. assumes no responsibility for any alterations or deviations from the plans and specifications for which it has not been prepared and analyzed without written consent of Dammon Engineering, Inc. Dammon Engineering, Inc. assumes no responsibility for any structure for which it has not been prepared and analyzed.

SHEET TITLE:
FRAMING SECTION

DRAWING NUMBER:

S103

SHEET No: 5 of 11

FILE NAME: J:_PROJECTS\Mistich and Janet Mistich\Current Drawings 7-8-25\S103 - Framing Section Plan.dwg PLOT DATE & TIME: Wednesday, July 9, 2025 4:18:06 PM