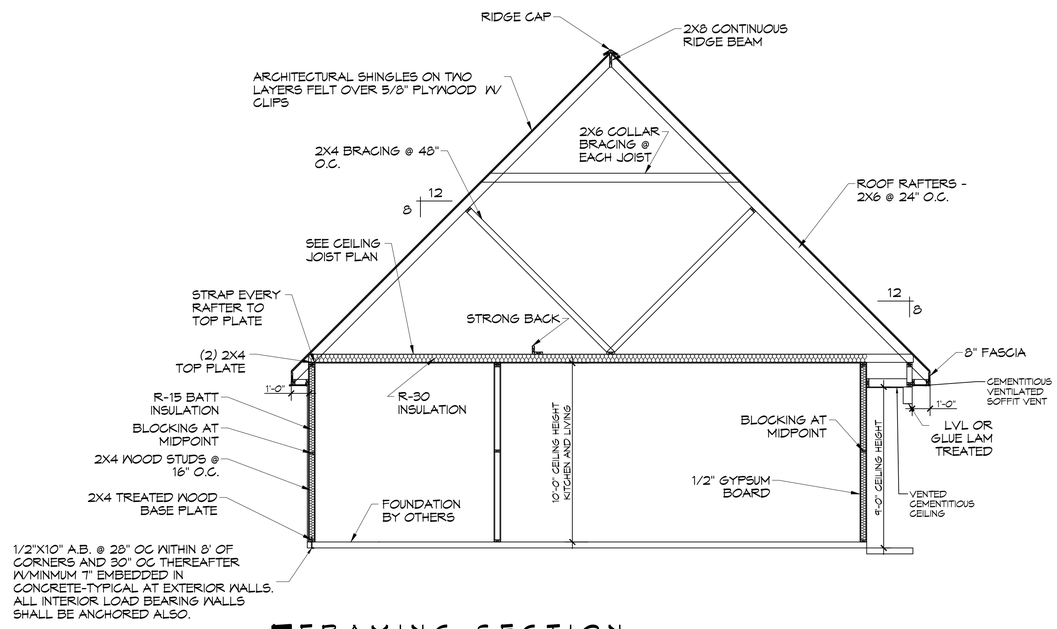

5 FRAMING SECTION

SCALE: 1/4"= 1'-0"

DAMMON ENGINEERING, INC.
LOUISIANA & MISSISSIPPI
www.dammonengineering.com
info@dammonengineering.com
PH: 985.649.5832

Chief Engineer: Brian Mistich, PE
5544 Lake Sawyer Trail
Slidell, LA 70458

#	DESCRIPTION	DATE

REVISIONS

SEAL:

STATE OF LOUISIANA
BRIAN A. MISTICH
License No. 30187
PROFESSIONAL ENGINEER

HOUSE PLAN

BRIAN AND JANET MISTICH

21444 MILLAR STREET
ABITA SPRINGS, LA 70420

JOB No:	
DATE:	07-09-2025
DRAWN BY:	SCM
CHECKED BY:	CAD

These plans remain the property of Dammon Engineering, Inc. Reproduction or use of these plans without written consent is prohibited. Dammon Engineering, Inc. assumes no responsibility for any alterations, changes, or additions made to these plans by others. Dammon Engineering, Inc. assumes no responsibility for any structure built from these plans for which the have been prepared and developed without written consent of Dammon Engineering, Inc. Dammon Engineering, Inc. assumes no responsibility for any structure built from these plans.

SHEET TITLE:
FRAMING SECTION

DRAWING NUMBER:

S103

SHEET No: 5 of 11