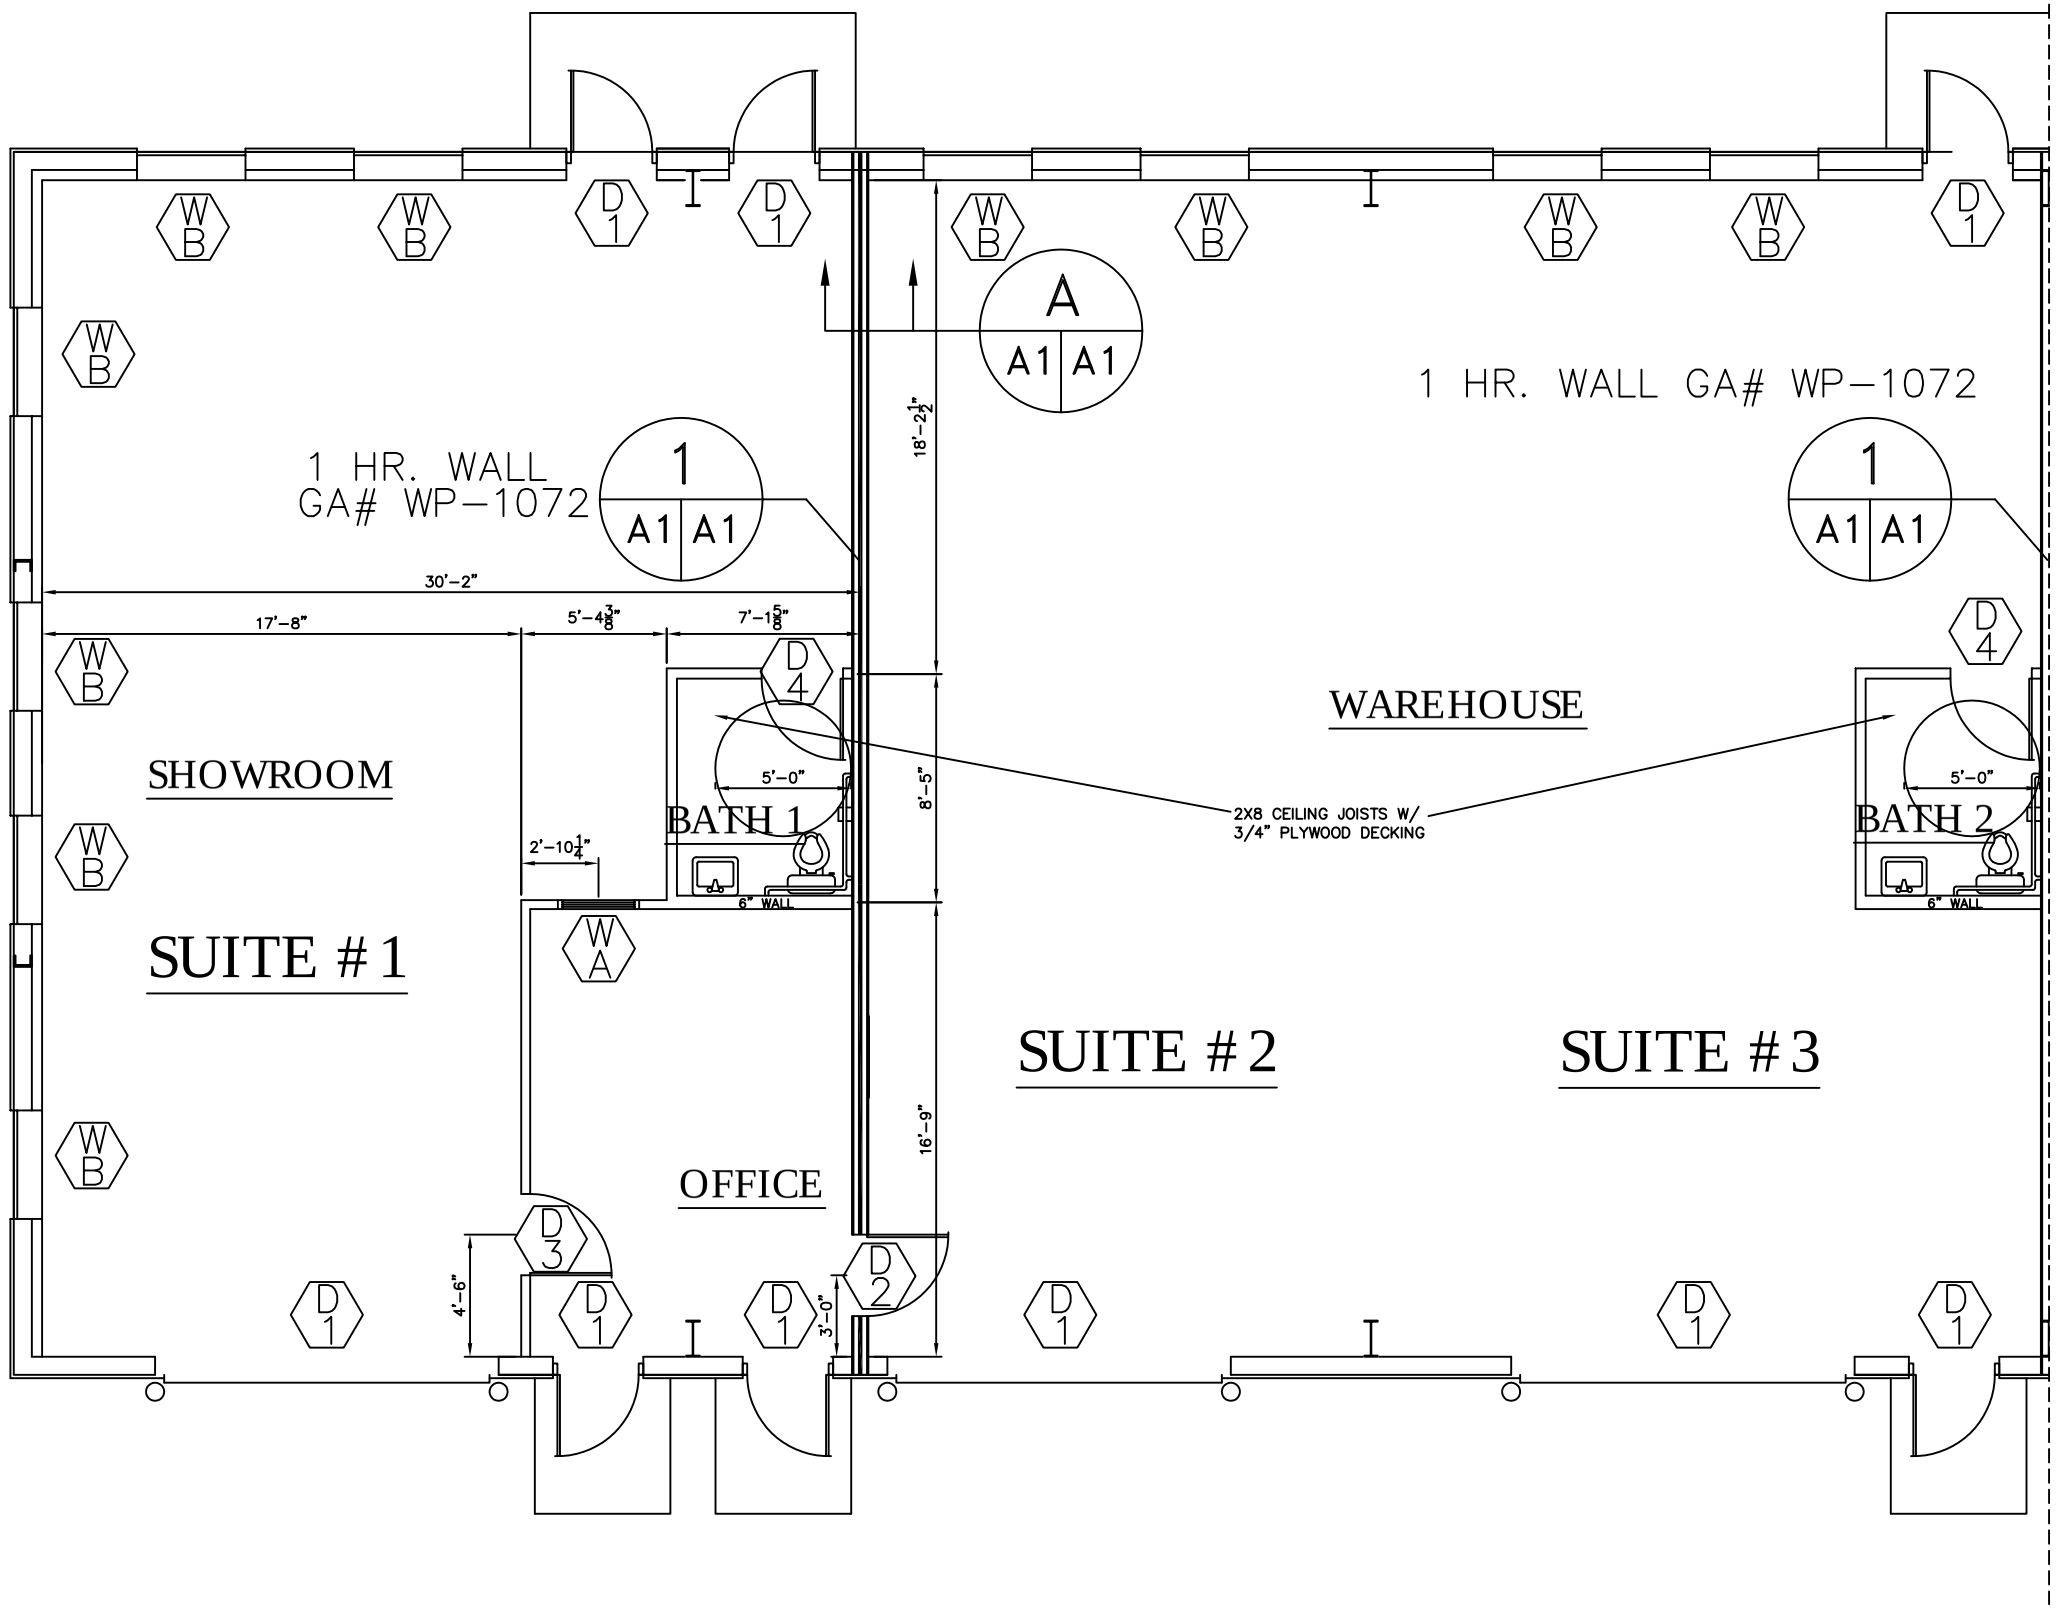

PARTIAL FLOOR PLAN

SCALE: 1/8"=1'-0"

AREA BY USE	
SUITE 1,2 & 3	3407 SQ. FT.
TOTAL	3407 SQ. FT.