STEEL FRAMING NOTES

1. UNLESS OTHERWISE SPECIFIED, ANGLES AND MISCELLANEOUS STIFFENER PLATES SHALL BE ASTM A 36; THREADED RODS, NUTS AND WASHERS SHALL CONFORM TO ASTM A307 Grade A WITH TENSILE STRENGTH (E.G., 60,000 PSI).

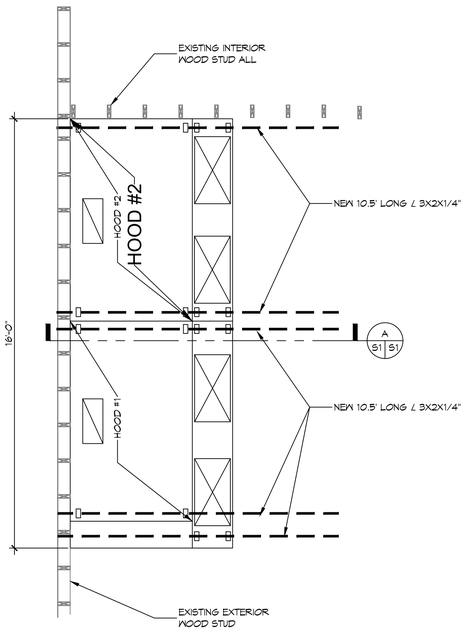

1 HOOD (S) PLAN VIEW
SCALE: 3/8" = 1'-0"

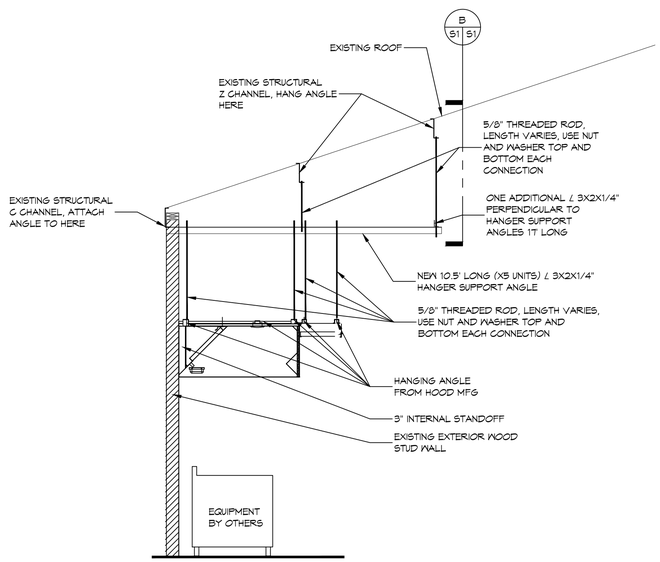

A CROSS SECTION
S1 S1
SCALE: 3"=1'-0"

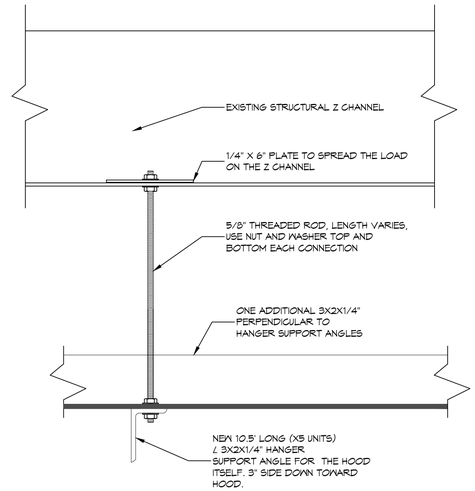

B CROSS SECTION
S1 S1
SCALE: 3"=1'-0"

DAMMON ENGINEERING, INC.
LOUISIANA & MISSISSIPPI
Chief Engineer: Brian Mistich, PE
554 Old Spanish Trail
Slidell, LA 70458
www.dammonengineering.com
info@dammonengineering.com
PH: 985.649.5832

REVISIONS

#	DESCRIPTION	DATE

SEAL:

STATE OF LOUISIANA
BRIAN A. MISTICH
License No. 30187
PROFESSIONAL ENGINEER

COURTYARD BISTRO - KITCHEN HOOD SUPPORT

JOB No:
DATE: 5/15/2025
DRAWN BY: DPD
CHECKED BY: BAM

SHEET TITLE:
HOOD STRUCTURAL PLAN

DRAWING NUMBER:
S1

SHEET No: 1 of #1