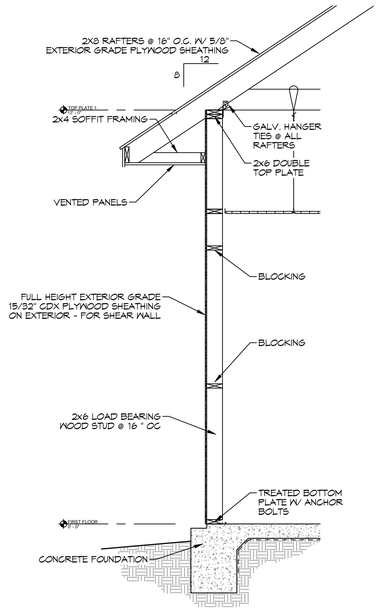

A EXTERIOR SHEAR WALL DETAIL
1/8"=1'-0"

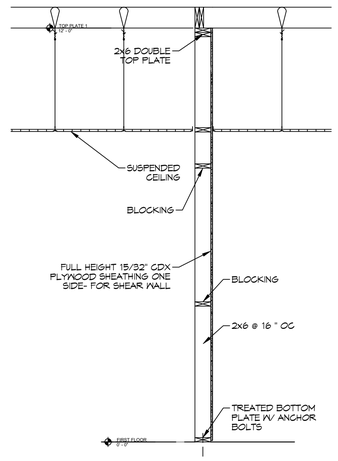

B INTERIOR SHEAR WALL DETAIL
1/8"=1'-0"

2 FRAMING SECTION
SCALE: 1/4" = 1'-0"

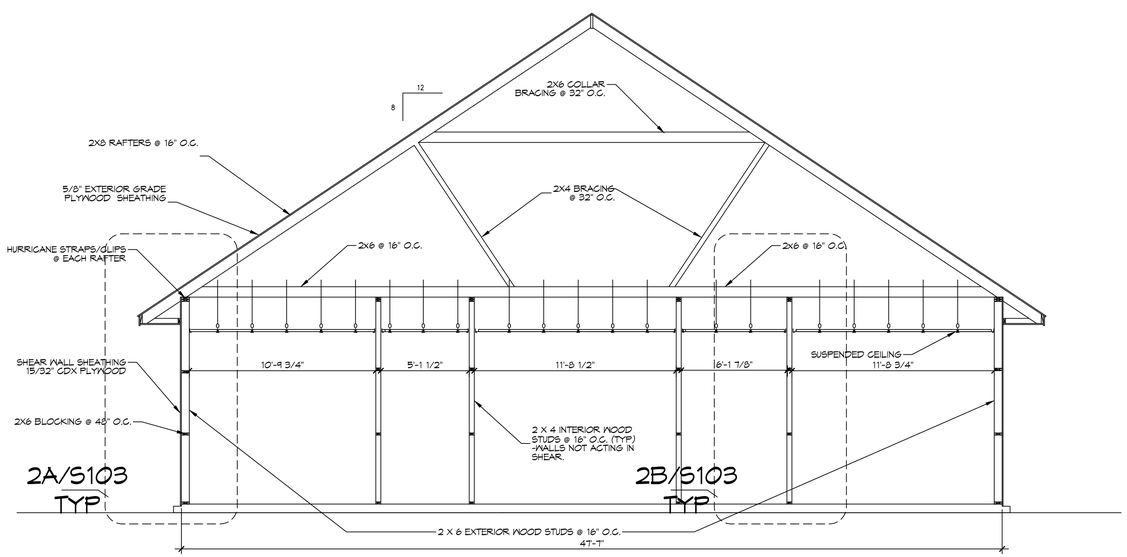

1 FRAMING SECTION
SCALE: 1/4" = 1'-0"

3 FRAMING SECTION
SCALE: 1/4" = 1'-0"
DRAG STRUT BEAM

DAMMON ENGINEERING, INC.
LOUISIANA & MISSISSIPPI
www.dammonengineering.com
info@dammonengineering.com
PH: 985.649.5832
Chief Engineer: Brian Mistich, PE
554 Old Spanish Trail
Slidell, LA 70458

REVISIONS

#	DESCRIPTION	DATE

SEAL:

STATE OF LOUISIANA
BRIAN A. MISTICH
License No. 30187
3/17/2026
PROFESSIONAL ENGINEER

FINAL PRACTICE
KEVIN DARR, MD
DAUPHILL DRIVE
MANDEVILLE, LA

JOB No:	2523	DATE:	3-6-2026
DRAWN BY:	TT	CHECKED BY:	DPD

THIS DRAWING IS AN INSTRUMENT OF SERVICE, PROPERTY OF DAMMON ENGINEERING, AND IS NOT TO BE REPRODUCED, CHANGED OR COPIED IN ANY FORM OR MANNER WHATSOEVER, NOR ASSIGNED TO ANY THIRD PARTY WITHOUT FIRST OBTAINING THE EXPRESS WRITTEN PERMISSION AND CONSENT OF DAMMON ENGINEERING. ANY ALTERATION OR REVISION TO THIS DRAWING BY OTHERS WITHOUT THE EXPRESS WRITTEN PERMISSION OF DAMMON ENGINEERING IS PROHIBITED AND IS AT THE RISK OF THE PARTY MAKING SUCH REVISIONS. THE ENGINEER ASSUMES NO RESPONSIBILITY FOR ANY REVISIONS MADE TO THIS DRAWING WITHOUT HIS KNOWLEDGE AND CONSENT.

SHEET TITLE:
FRAMING SECTION

DRAWING NUMBER:
S103

SHEET No: of 22

FILE NAME: J:_Projects_Active\2523 - Darr\S103 FRAMING SECTION.dwg PLOT DATE & TIME: Tuesday, March 17, 2026 4:51:04 PM