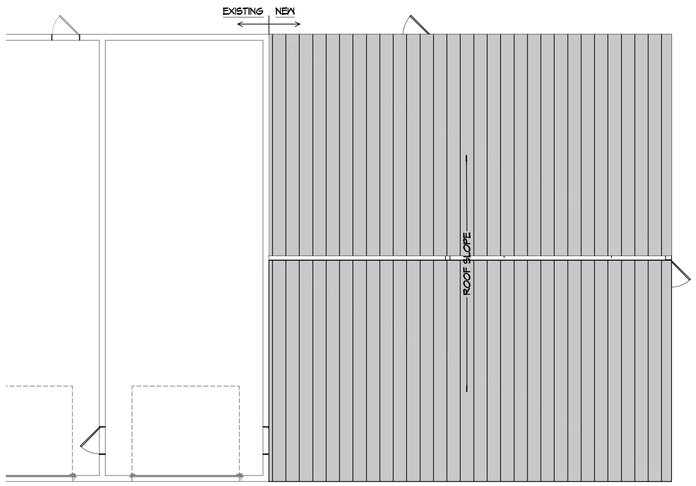

18 WAREHOUSE ROOF ADDITION
SCALE: 1/8" = 1'-0"

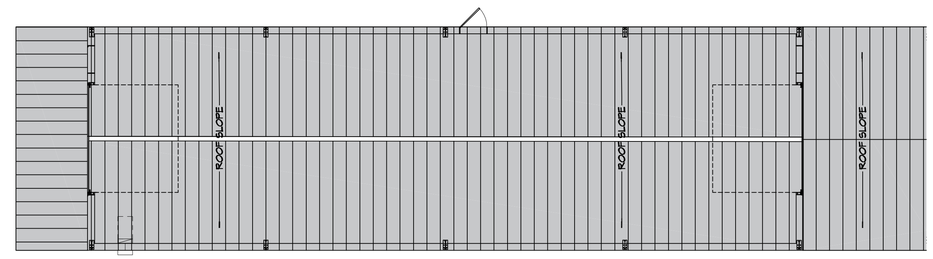

19 NEW WAREHOUSE ROOF
SCALE: 1/8" = 1'-0"

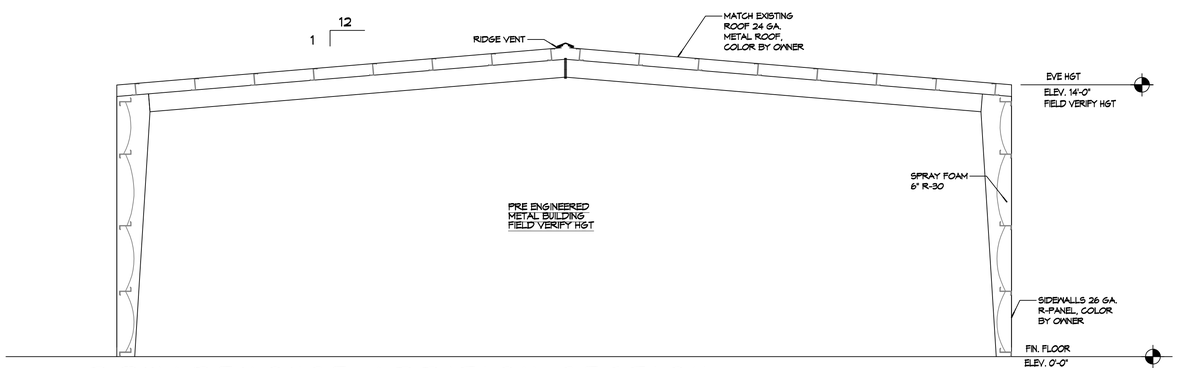

20 WAREHOUSE ADDITION SECTION
SCALE: 1/4" = 1'-0"

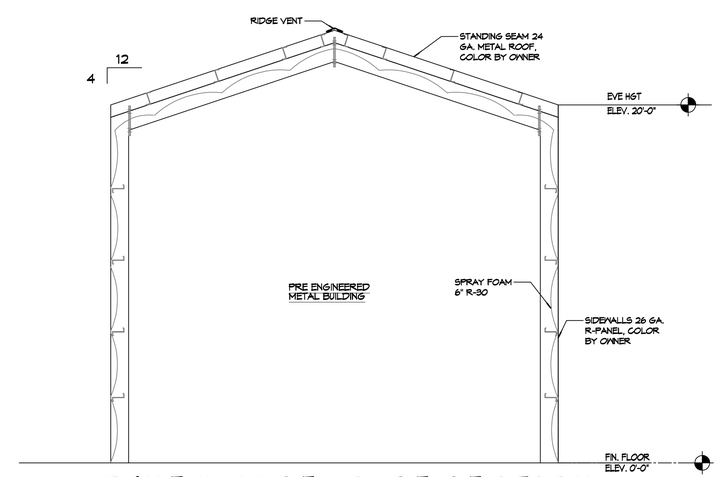

21 NEW WAREHOUSE SECTION
SCALE: 1/4" = 1'-0"

DAMMON ENGINEERING, INC.
LOUISIANA & MISSISSIPPI
Chief Engineer: Brian Mistich, PE
5540 Oleander Trail
Slidell, LA 70458
www.dammonengineering.com
info@dammonengineering.com
PH: 985.649.5832

REVISIONS

#	DESCRIPTION	DATE

SEAL:

STATE OF LOUISIANA
BRIAN A. MISTICH
License No. 30187
PROFESSIONAL ENGINEER

NEW WAREHOUSES
SEC-SPECIALITY
ENHANCED
IMAGING
424 SOUTH STREET
SLIDELL, LA 70460

JOB No: 2418 | DATE: 08-21-2025
DRAWN BY: RLD | CHECKED BY: CKD

The design, details, and details herein, remain the sole property of Dammon Engineering, and shall remain the property of Dammon Engineering, and in such, shall not be used for any other purpose than that for which the same was prepared and provided, without express written consent of Dammon Engineering. Visual contact with these drawings or specifications shall constitute conclusive evidence of acceptance of these restrictions.

SHEET TITLE:
WAREHOUSE
ROOF/SECTION ADDITION
AND NEW WAREHOUSE
ROOF/SECTION

DRAWING NUMBER:
A104

SHEET No: 9 of 16

FILE NAME: J:\C - Office Warehouse\2418 - Big Stash 420 South Street Slidell\Drawings\Current Drawings\A104 - Section Note.dwg PLOT DATE & TIME: Thursday, August 21, 2025 11:09:27 AM