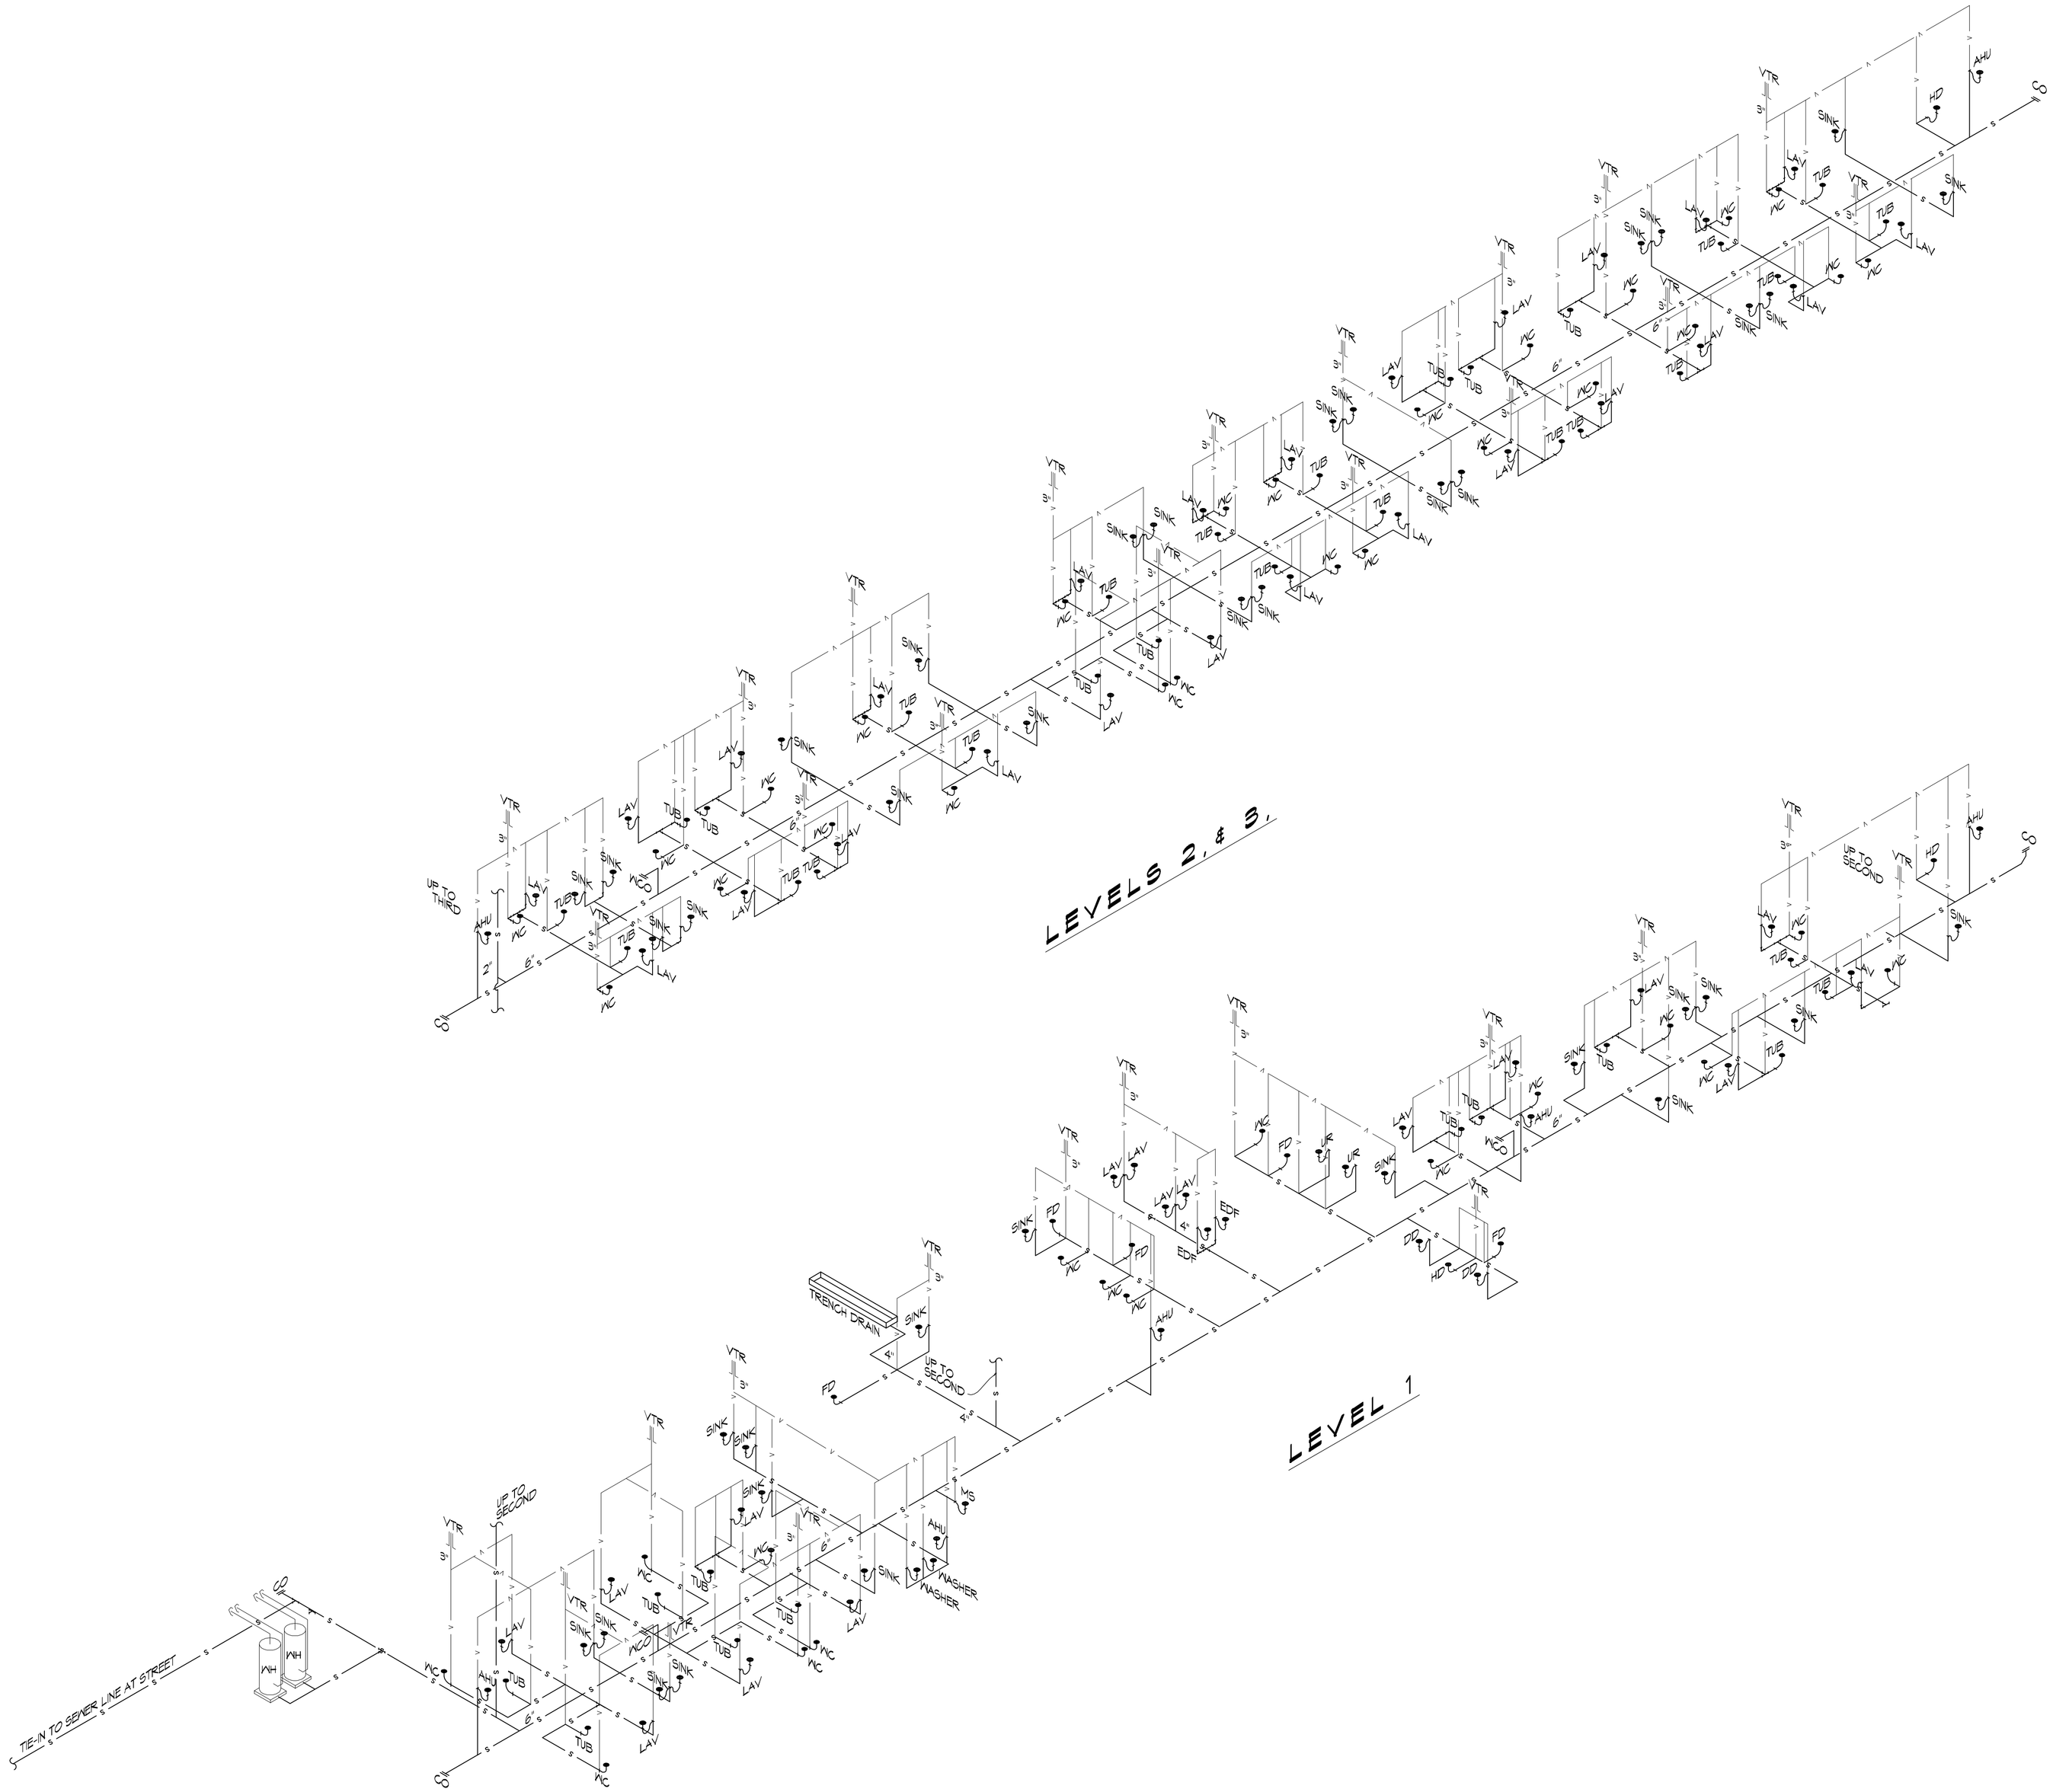

1 PLUMBING SANITARY RISER DIAGRAMS
SCALE: NTS

DAMMON ENGINEERING, INC.
LOUISIANA & MISSISSIPPI
Chief Engineer: Brian Mistich, PE
554 Old Spanish Trail
Slidell, LA 70458
www.dammonengineering.com
info@dammonengineering.com
PH: 985.649.5832 F: 985.641.5950

REVISIONS

#	DESCRIPTION	DATE

SEAL:

STATE OF LOUISIANA
BRIAN A. MISTICH
License No. 30187
05-27-16
PROFESSIONAL ENGINEER

MAIN STAY SUITES

700 MAIN STREET
LOT #1 LA HWY 21
HACKBERRY, LA 70645

JOB No: 2265 | DATE: APRIL, 2016
DRAWN BY: CAD | CHECKED BY: BAM

The design, drawings and specifications, copyright and other intellectual property rights in the same are the property of Dammon Engineering, Inc. and may not be used, copied, reproduced, disclosed or disclosed to others, in whole or in parts, in any media or products, unless they have written permission from Dammon Engineering, Inc. Violation of this notice will be prosecuted to the fullest extent of the law.
Dammon Engineering, Inc. Louisiana Corporation Number 36-4214-8 Mississippi Corporation Number 800-449-9

SHEET TITLE:
PLUMBING RISER DIAGRAMS

DRAWING NUMBER:
P102

SHEET No: 41 of 52