Model No.	L	Min. Embed Depth	Nails	Allowable Uplift Loads		Code Ref.
				(133)	(160)	
PA 51	51	4	9-16d	1690	2030	8, 36, 121
PA 68	70	4	9-16d	1690	2030	

UPLIFT CONNECTIONS-130MPH WINDS EXP. "B"

CONNECTION	FRAMING SPACING (in.)	ROOF SPAN (ft.)	U	L	S	NUM. OF 8d COM. NAILS OR 10d BOX NAILS IN EA. END OF 1-1/4"x20 GA. STRAP
ROOF ASSEMBLY TO WALL ASSEMBLY	16" O.C.	17	386	246	109R	4
WALL ASSEMBLY TO WALL ASSEMBLY	16" O.C.	17	386	246	109R	4
WALL ASSEMBLY TO FOUNDATION	16" O.C.	17	170	185	436	4

THERMAL COMPONENT CRITERIA (U-FACTOR AND R-VALUE

MAX. GLAZING U-FACTOR	MINIMUM INSULATION R-VALUE					
	SHGC	CEILINGS	WALLS	FLOORS	BASEMENT WALLS	CRAWL SPACE
.75	.40	R-26	R-13	R-11	R-5	R-5

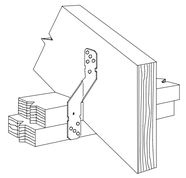

5 SIMPSON H8 RAFTER TO TOP PLATE
1 1/2" = 1'-0"

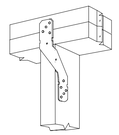

7 SIMPSON H8 STUD TO TOP PLATE
1 1/2" = 1'-0"

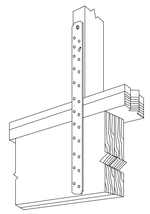

Floor to Sill Connection

4 SIMPSON MSTA24 & MSTA30
1 1/2" = 1'-0"

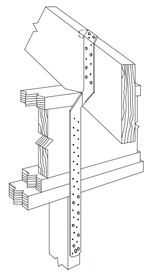

9 SIMPSON MTS30 KNEEWALL STRAP
1 1/2" = 1'-0"

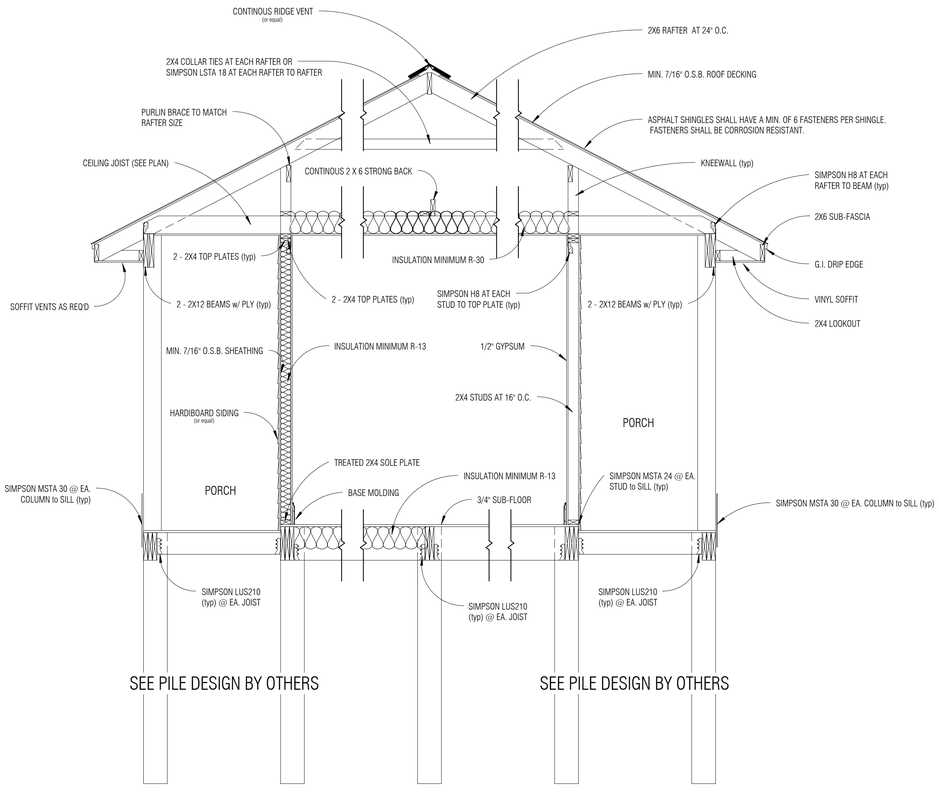

CROSS SECTION

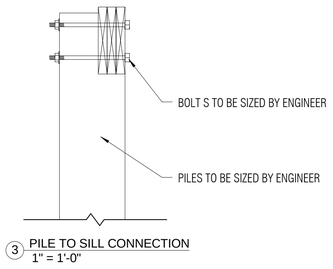

3 PILE TO SILL CONNECTION
1" = 1'-0"

ROOF SHEATH. OR CLAD. REQ. FOR WIND LOAD-EXP. B

SHEATHING LOCATION	RAFTER/ TRUSS SPAC.	E	F
		MAX. NAIL SPAC. FOR 8d COM. NAILS OR 10d BOX NAILS (INCHES, O.C.)	
INTERIOR ZONE	12" O.C.	6	12
	16" O.C.	6	12
	24" O.C.	6	12
PERIMETER EDGE ZONE	12" O.C.	6	12
	16" O.C.	6	6
	24" O.C.	6	6

130 MPH WINDS-EXPOSURE "B" (TYP.)

WALL SHEATH. OR CLAD. REQ. FOR WIND LOAD-EXP. B

SHEATHING LOCATION	STUD SPAC.	E	F
		MAX. NAIL SPAC. FOR 8d COM. NAILS OR 10d BOX NAILS (INCHES, O.C.)	
INTERIOR ZONE	12" O.C.	6	12
	16" O.C.	6	12
	24" O.C.	6	12
PERIMETER EDGE ZONE	12" O.C.	6	12
	16" O.C.	6	12
	24" O.C.	6	12

130 MPH WINDS-EXPOSURE "B" (TYP.)

JACK STUD REQ.-EXP. B FOR EXT. LOAD BEARING WALLS

HEADER SUPPORTING	HEADER SPAN (ft.)	HEADER WIDTH			
		3"	4.5"	5"	6.5"
		NO. JACK STUDS REQ.			
ROOF AND CEILING	2	1	1	1	1
	4	1	1	1	1
	6	2	1	2	2
	8	2	2	2	2
	10	3	2	2	2
	12	3	2	2	2
	14	4	3	2	2
	16	4	3	3	2
ROOF, CEILING, AND 1 CENTER BEARING FLR.	2	1	1	1	1
	4	2	1	1	1
	6	2	2	2	1
	8	3	2	2	3
	10	4	3	2	2
	12	4	3	3	2
	14	5	3	3	3
	16	5	4	3	3

HEADER WIDTH-3" (2-2x), 4.5" (3-2x), 5", 6.5" (4-2x) EACH W/ 1/2" PLYWD. SPACER BETWEEN

HEADER SPANS-EXPOSURE B FOR EXTERIOR LOADBEARING WALLS

HEADER SIZE	SPAN	NO. FULL HGT. STUDS REQ. AT EA. END
(2)2x8'S	5'-4"	2
(2)2x10'S	6'-6"	2
(2)2x12'S	7'-6"	2
(3)2x8'S	6'-8"	2
(3)2x10'S	8'-2"	2
(3)2x12'S	9'-5"	2
(4)2x8'S	7'-8"	2
(4)2x10'S	9'-5"	2
(4)2x12'S	10'-0"	3

130MPH WINDS-EXPOSURE "B"(TYP.) EACH W/ 1/2" PLYWD.SPACER BETWEEN

NOTE:
BUILDING WIDTH IS MEASURED PERPENDICULAR TO THE RIDGE. FOR WIDTHS BETWEEN THOSE SHOWN, SPANS ARE PERMITTED TO BE INTER-POLATED.

NOTE:
ALL HEADERS SHALL HAVE SOLID BLOCKING

No copies, transmissions, reproductions, or electronic manipulation of any portion of these drawings in whole or in part are to be made without the expressed written permission of Cramer Design. All designs indicated in these drawings are property of Cramer Design.

CRAMER DESIGN
1710 Roselawn Dr.
Slidell, LA. 70460
985.641.7237

NOTE: Although every effort has been made in preparing these plans, the contractor is ultimately responsible for checking plans for accuracy and or errors before construction begins.

No.	Description	Date

Vincent Cousin
4987 Pontchartrain Dr.
Slidell, LA. 70461

Cross Section w/ Pier

Project number	1001
Date	1/16/10
Drawn by	JC
Checked by	JC
	A104
Scale	As indicated