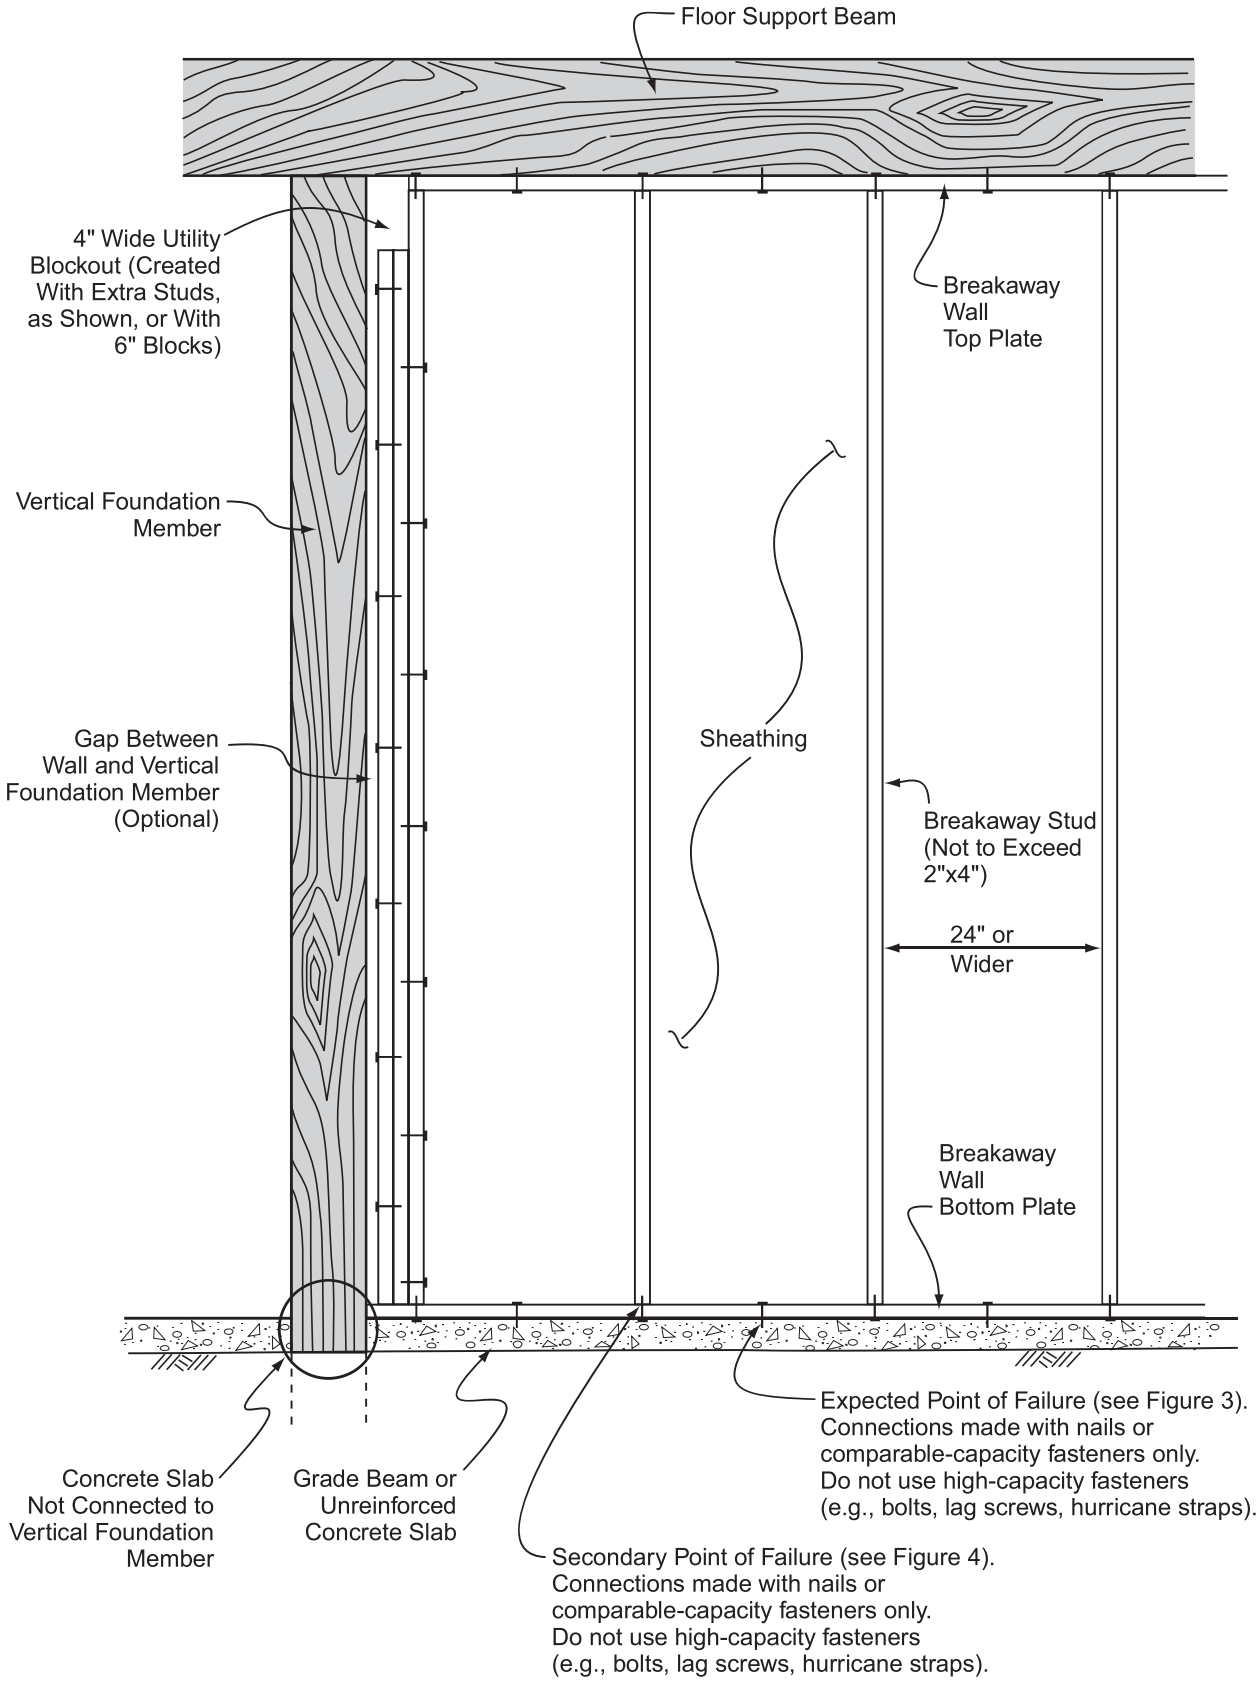

Figure 6 Typical wood-frame breakaway wall construction.