STEEL FRAMING NOTES

1. UNLESS OTHERWISE SPECIFIED, ANGLES AND MISCELLANEOUS STIFFENER PLATES SHALL BE ASTM A 36; THREADED RODS, NUTS AND WASHERS SHALL CONFORM TO ASTM A307 Grade A WITH TENSILE STRENGTH (E.G., 60,000 PSI).

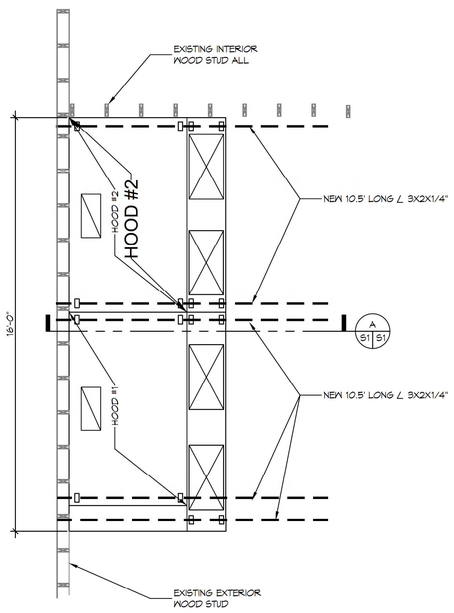

1 HOOD(S) PLAN VIEW
SCALE: 3/8" = 1'-0"

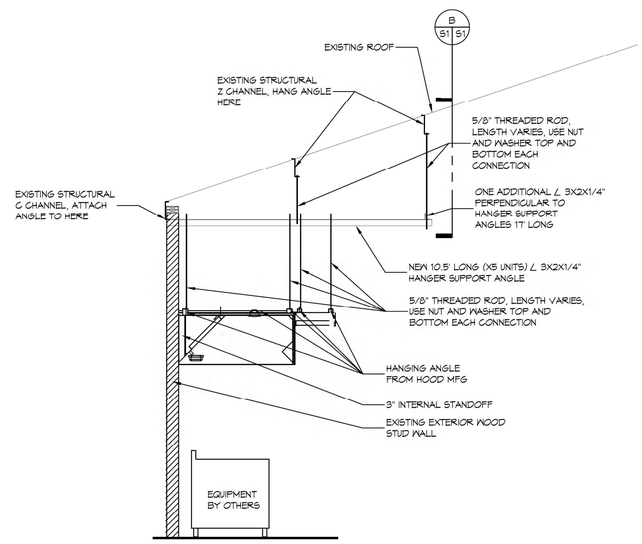

A S1 S1 CROSS SECTION
SCALE: 3"=1'-0"

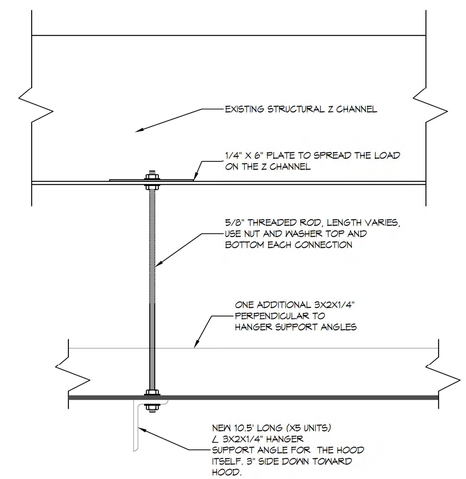

B S1 S1 CROSS SECTION
SCALE: 3"=1'-0"

DAMMON ENGINEERING, INC.
LOUISIANA & MISSISSIPPI
www.dammonengineering.com
info@dammonengineering.com
PH: 985.649.5832
Chief Engineer: Brian Mistich, PE
554 Old Spanish Trail
Slidell, LA 70458

REVISIONS

#	DESCRIPTION	DATE

SEAL:
STATE OF LOUISIANA
BRIAN A. MISTICH
License No. 30187
5/15/2025
PROFESSIONAL ENGINEER

COURTYARD BISTRO - KITCHEN HOOD SUPPORT

JOB No:
DRAWN BY: DPD
DATE: 5/15/2025
CHECKED BY: BAM

All ideas, designs, arrangements, and plans indicated or represented by this document, is and shall remain the property of Dammon Engineering, and shall not be used in whole or in part without the express written consent of Dammon Engineering. Dammon Engineering assumes no responsibility for the accuracy of dimensions, field conditions, and/or specifications not shown on this drawing. Do not scale drawings. Report any discrepancies to the engineer immediately. Contractor shall be responsible for all dimensions and conditions on the job and shall report any variations from the drawings before proceeding with the work.

SHEET TITLE:
HOOD STRUCTURAL PLAN

DRAWING NUMBER:
S1

SHEET No: 1 of #1

FILE NAME: J:\-_RESTAURANTS\Courtyard Bistro\Mistich, Kitchen Hood\S-1 - Kitchen Hood Support Plan.dwg PLOT DATE & TIME: Thursday, May 15, 2025 2:33:20 PM