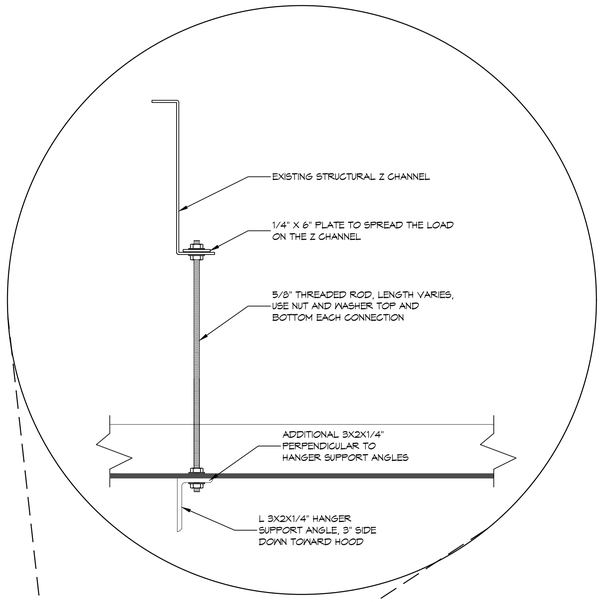

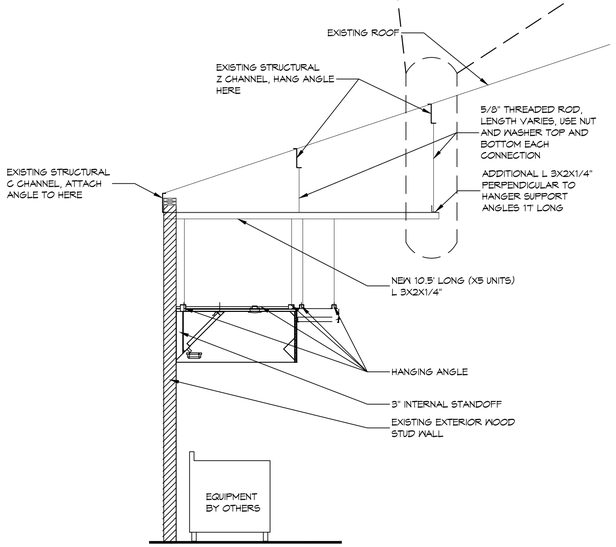

1 HOOD(S) SECTION VIEW
SCALE: 3/8" = 1'-0"

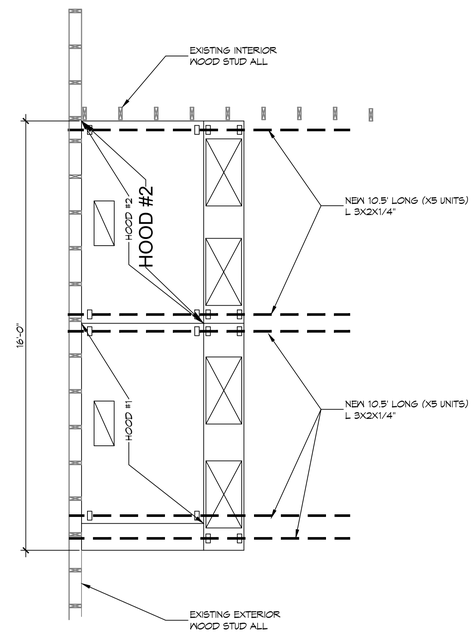

2 HOOD(S) PLAN VIEW
SCALE: 3/8" = 1'-0"

DAMMON ENGINEERING, INC.
LOUISIANA & MISSISSIPPI
www.dammonengineering.com
info@dammonengineering.com
PH: 985.649.5832
Chief Engineer: Brian Mistich, PE
5504 Oakwood Trail
Slidell, LA 70458

#	DESCRIPTION	DATE

REVISIONS

SEAL:

COURTYARD BISTRO - KITCHEN HOOD SUPPORT

JOB No:
DATE: 5/15/2025
DRAWN BY: DPD
CHECKED BY: BAM

THIS DRAWING AND ALL DESIGNS, DATA, DRAWINGS AND SPECIFICATIONS PRESENTED HEREIN ARE THE PROPERTY OF DAMMON ENGINEERING, INC. AND SHALL REMAIN THE PROPERTY OF DAMMON ENGINEERING. NO PART THEREOF SHALL BE COPIED, DISCLOSED TO OTHERS OR USED IN CONNECTION WITH ANY WORK OR PROJECT OTHER THAN THE PROJECT FOR WHICH THEY HAVE BEEN PREPARED AND DEVELOPED WITHOUT WRITTEN CONSENT OF DAMMON ENGINEERING. VISUAL CONTACT WITH THESE DRAWINGS AND SPECIFICATIONS SHALL CONSTITUTE CONCLUSIVE EVIDENCE OF ACCEPTANCE OF THESE RESTRICTIONS.

SHEET TITLE:
HOOD STRUCTURAL PLAN

DRAWING NUMBER:
S1

SHEET No: 1 of #1

FILE NAME: J:_ROTA\DWG\Courtyard Bistro\Kitchen Hood Hood Support Packing.dwg PLOT DATE & TIME: Thursday, May 15, 2025 10:45:01 AM