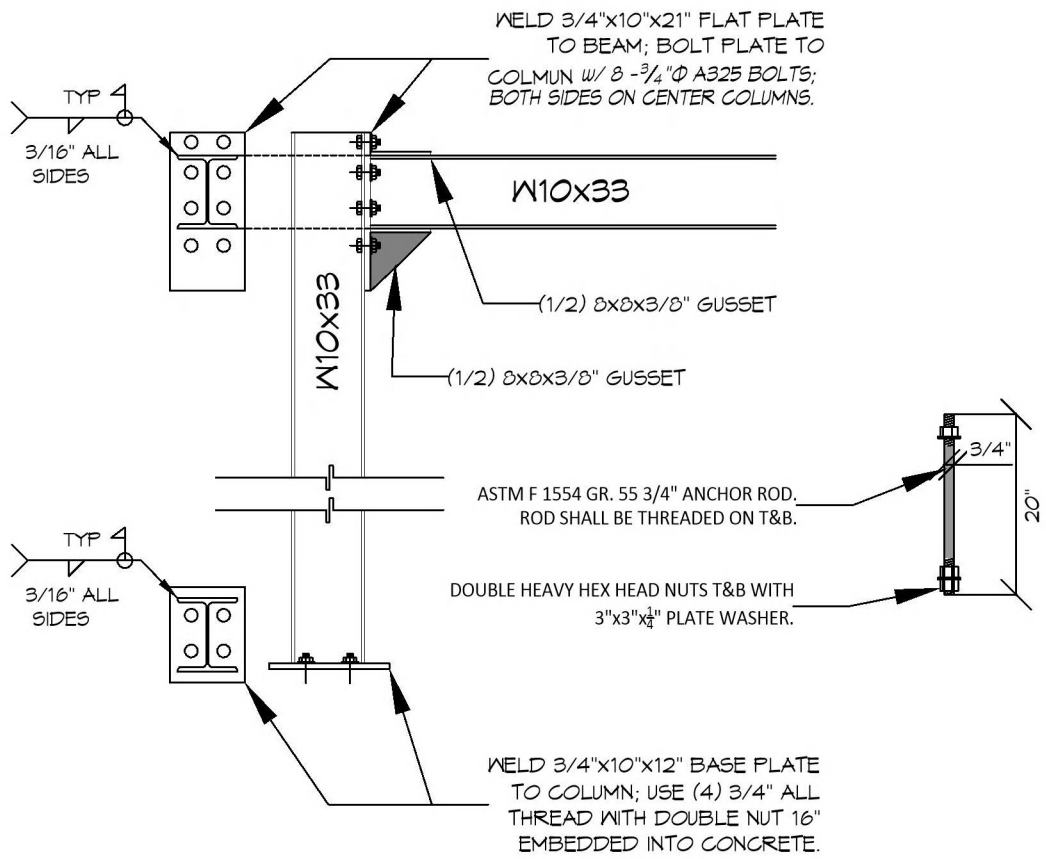
WELD 3/4"x10"x21" FLAT PLATE TO BEAM; BOLT PLATE TO COLMUN W/ 8 -3/4"Φ A325 BOLTS; BOTH SIDES ON CENTER COLUMNS.
TYP
3/16" ALL SIDES
W10x33
(1/2) 8x8x3/8" GUSSET
W10x33
(1/2) 8x8x3/8" GUSSET
3/4"
20"
ASTM F 1554 GR. 55 3/4" ANCHOR ROD. ROD SHALL BE THREADED ON T&B.
TYP
3/16" ALL SIDES
DOUBLE HEAVY HEX HEAD NUTS T&B WITH 3"x3"x1/4" PLATE WASHER.
WELD 3/4"x10"x12" BASE PLATE TO COLUMN; USE (4) 3/4" ALL THREAD WITH DOUBLE NUT 16" EMBEDDED INTO CONCRETE.

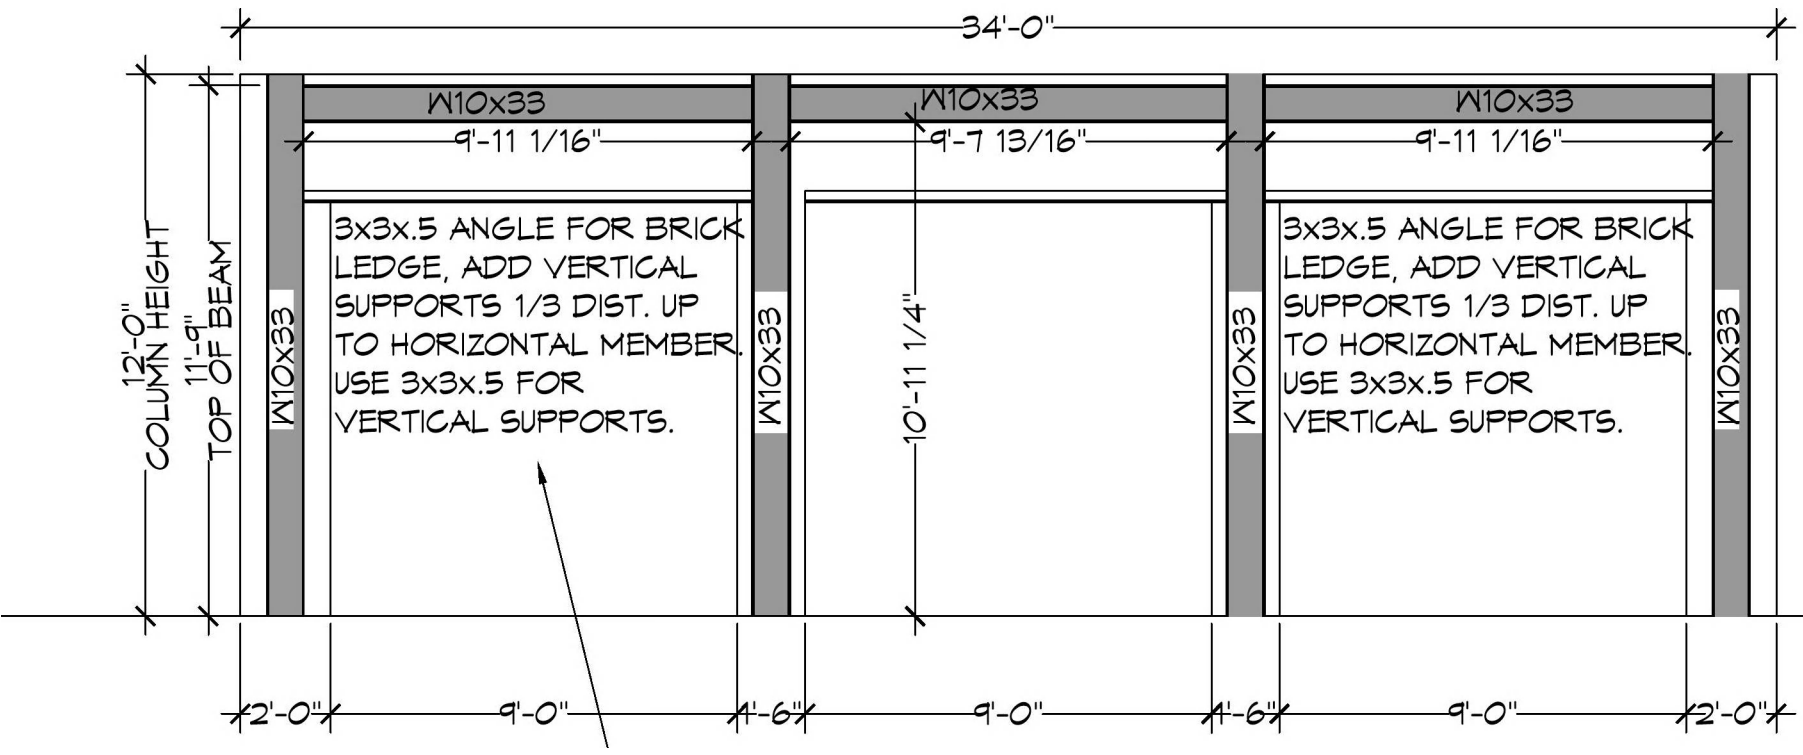
34'-0"
W10x33
W10x33
W10x33
9'-11 1/16"
9'-7 13/16"
9'-11 1/16"
3x3x.5 ANGLE FOR BRICK LEDGE, ADD VERTICAL SUPPORTS 1/3 DIST. UP TO HORIZONTAL MEMBER. USE 3x3x.5 FOR VERTICAL SUPPORTS.
3x3x.5 ANGLE FOR BRICK LEDGE, ADD VERTICAL SUPPORTS 1/3 DIST. UP TO HORIZONTAL MEMBER. USE 3x3x.5 FOR VERTICAL SUPPORTS.
12'-0" COLUMN HEIGHT
11'-9" TOP OF BEAM
10'-11 1/4"
2'-0"
9'-0"
1'-6"
9'-0"
1'-6"
9'-0"
2'-0"