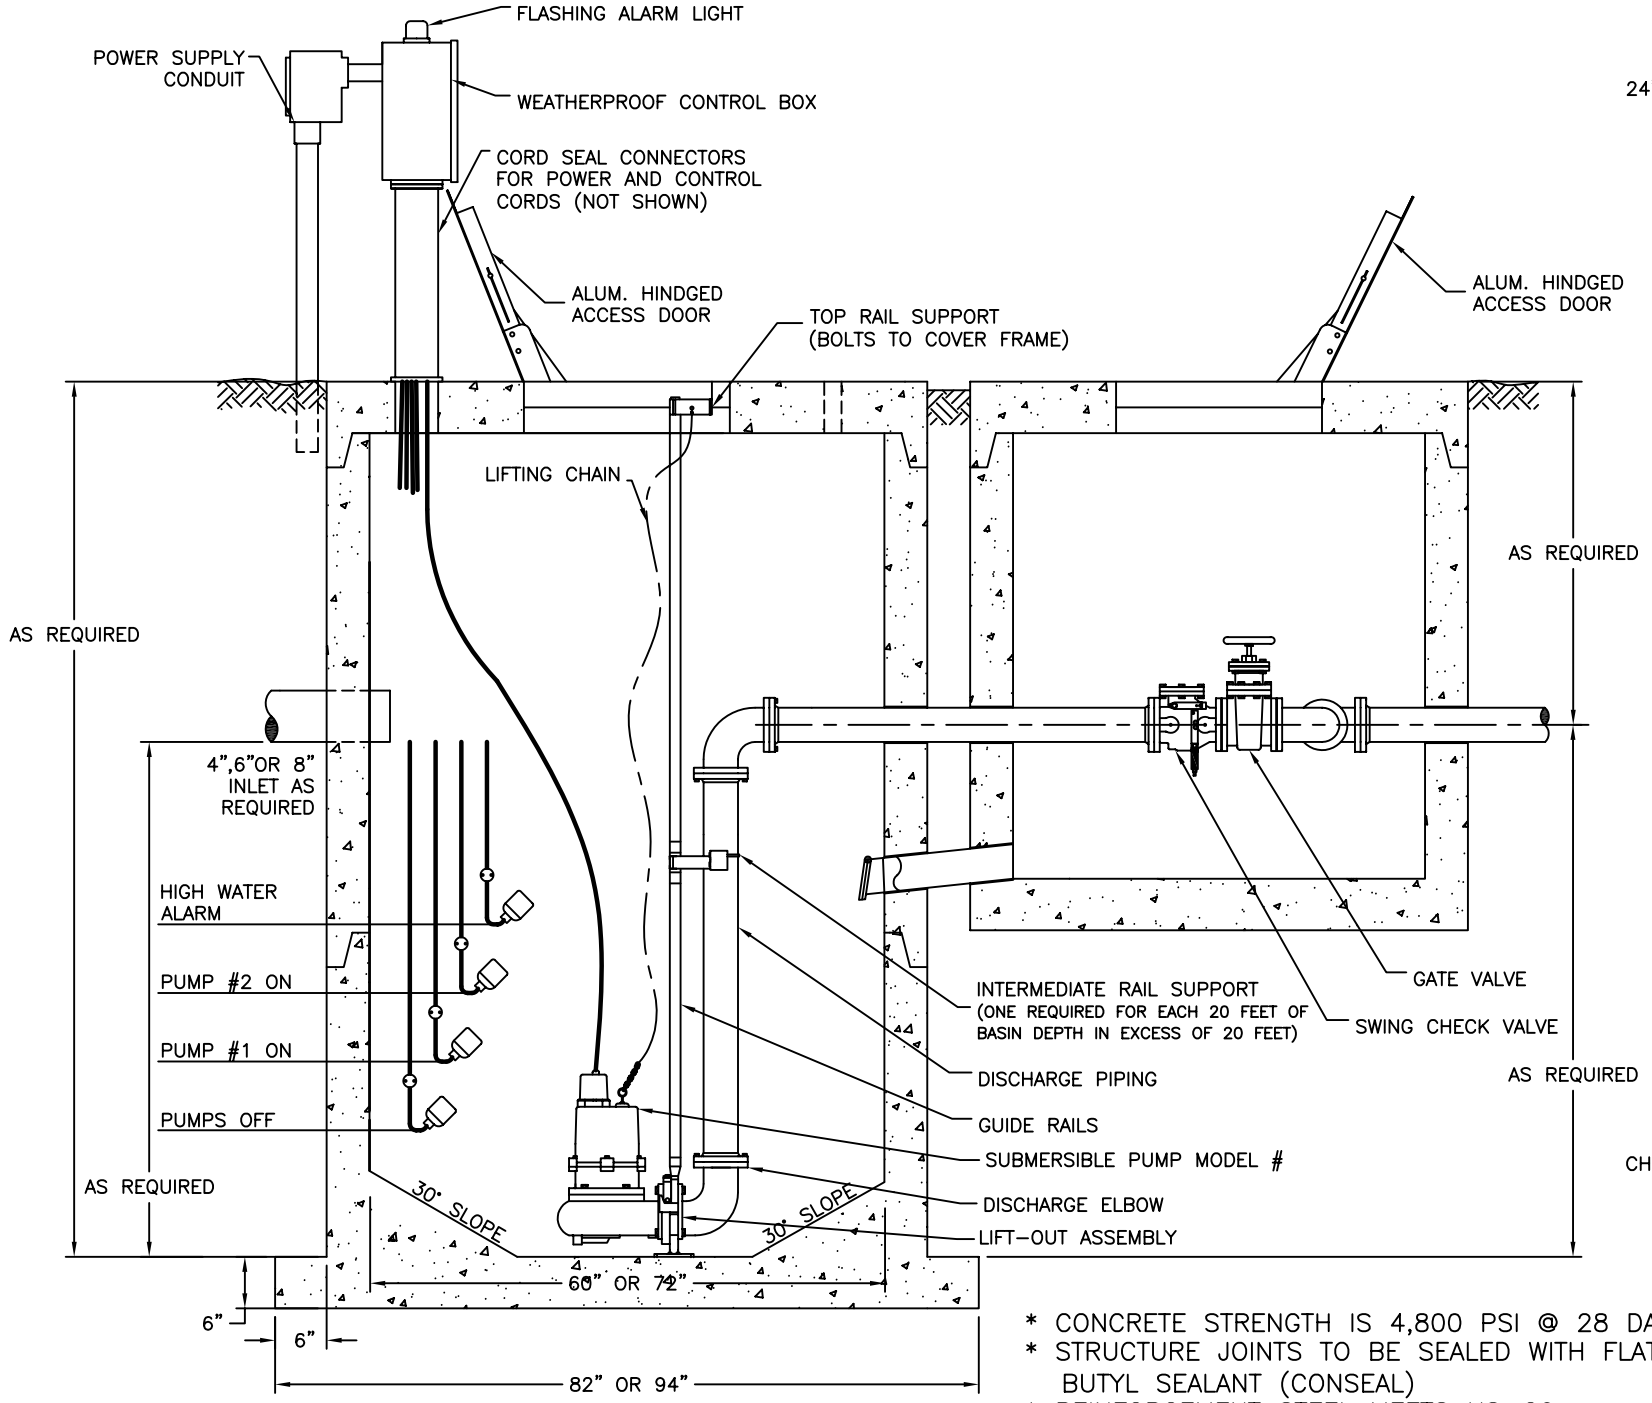


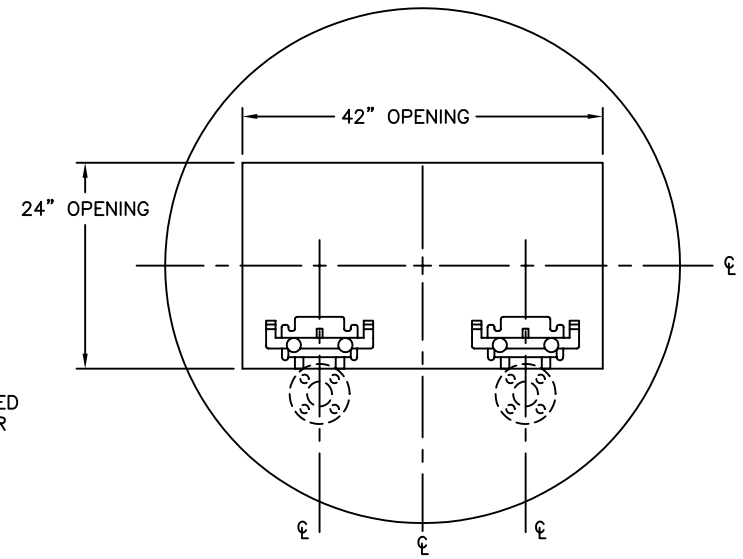


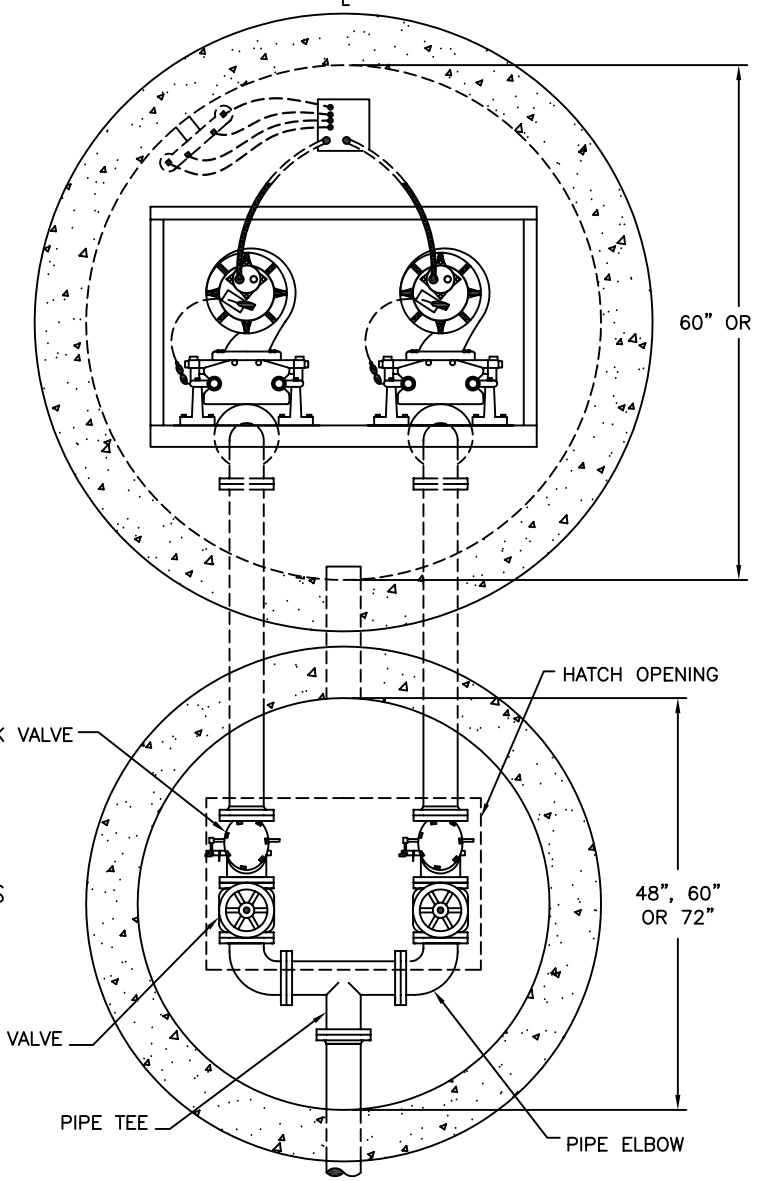


* CONCRETE STRENGTH IS 4,800 PSI @ 28 DAYS
* STRUCTURE JOINTS TO BE SEALED WITH FLAT BUTYL SEALANT (CONSEAL)
* REINFORCEMENT STEEL MEETS HS-20 LOADING REQUIREMENTS

gainey's CONCRETE PRODUCTS
NPCA CERTIFIED PLANT
28021 Coker-Vail Road Holden, LA
Phone (225) 567 - 2700 Fax (225) 567 - 3089
www.gaineysconcrete.com

# WET WELL & VALVE PIT

GAINEY'S CATALOG | 10/2/03